



AGENDA

**PLANNING COMMISSION
THURSDAY, DECEMBER 7, 2017 6:00 PM**

**PLACE: COUNCIL CHAMBERS
7232 E. MAIN ST, REYNOLDSBURG, OH 43068**

A. CALL TO ORDER

1. ROLL CALL
2. APPROVAL OF MINUTES
 1. Planning Commission – Regular Meeting – November 2, 2017
3. APPROVAL OF AGENDA
4. SWEARING IN OF SPEAKERS

B. PUBLIC COMMENT

C. COMMISSION BUSINESS

1. 6940 Livingston Ave; Application #180994; Applicant: Jim Baugh; Major Site Plan
2. ORDINANCE TO AMEND THE CODE OF ORDINANCES OF THE CITY OF REYNOLDSBURG, OHIO: Amending Section 1155.02 Planning Administrator to Enforce, Section 1155.03 Injunction as Remedy, Section 1155.04 Expiration of Certificates and Permits, Section 1155.05 Administrative Procedures; Development Handbook; Section 1155.06 Appeal of Administrative Procedures, and Section 1155.99 Penalty, Repealing the Existing Table 1155 and Enacting a New Table 1155, of Chapter 1155 Administration, Enforcement; Penalty of the Zoning Code.
3. ORDINANCE TO AMEND THE CODE OF ORDINANCES OF THE CITY OF REYNOLDSBURG, OHIO: Enacting a New Section 1111.99 Penalty of Chapter 1111 General Provisions; Amending Section 1119.04 Transfer of Lots by Subdivider of Chapter 1119 Final Plat; Amending Section 1123.02 Inspection During Installation of Chapter 1123 Required Improvements; and Amending Section 1127.03 Sanitary Sewers in Chapter 1127 Standards of the Subdivision Regulations.
4. Ordinance to Amend the Code of Ordinances of the City of Reynoldsburg, Ohio: Amending Section 1131.02 Definitions of Chapter 1131 Definitions, Section 1171.04 General Regulations for Lots and Yards of Chapter 1171 General Regulations, Section 1175.03 Lot, Yard, and Height Requirements for Dwellings of Chapter 1175 District Regulations, and Section 1175.05 Lot, Yard, and Height Requirements for Buildings Other Than Dwellings of Chapter 1175 District Regulations.

D. ADJOURNMENT

CITY OF REYNOLDSBURG

MINUTES

**PLANNING COMMISSION
THURSDAY, NOVEMBER 2, 2017 6:00 PM**

**PLACE: COUNCIL CHAMBERS
7232 E. MAIN ST, REYNOLDSBURG, OH 43068**

A. CALL TO ORDER

PRESENT: McKenzie, Cullinan, Comeaux, Welday, King
ABSENT:

2. APPROVAL OF MINUTES

Dr. McKenzie: Before we begin the long list here, I just want to remind you that the March minutes have not been signed yet because I have never received the updated, corrected copy of that. That was the one that we approved pending the clear statements of the provisions of the minutes that we've done and I have not seen that copy. So, that was, so if you look at the April minutes it should have all the items on there that we wanted to have updated, but those have still not come my way yet.

Mr. Snowden: Dr. McKenzie, which month are you referring to?

Dr. McKenzie: We're talking about March of 2017.

Mr. Snowden: So, I need to provide you a copy in order for you to sign?

Dr. McKenzie: So we approved it that night with the stipulation that several motions would, that we had to modify, in our, several items that we modified in our motions would be made clear in the text and that's the part that hasn't been done yet.

Mr. Snowden: I will have...

Dr. McKenzie: But it should be in the April minutes including, they were all for Mr. Welday's motions that night, so those are all part of the April minutes.

Mr. Snowden: Details that were listed in the April minutes need to be incorporated into the March minutes that were approved as amended and then that copy needs to be signed.

Dr. McKenzie: Right.

Mr. Snowden: Ok.

Dr. McKenzie: Ok.

1. Planning Commission – Regular Meeting – June 1, 2017

Minutes Acceptance: Minutes of Nov 2, 2017 6:00 PM (APPROVAL OF MINUTES)

RESULT:	ACCEPTED
----------------	-----------------

2. Planning Commission – Regular Meeting – September 7, 2017

RESULT:	ACCEPTED
----------------	-----------------

3. Planning Commission – Regular Meeting – October 5, 2017

RESULT:	ACCEPTED
----------------	-----------------

3. APPROVAL OF AGENDA

Agenda stands approved.

4. SWEARING IN OF SPEAKERS

Speakers for the evening sworn in by Dr. McKenzie.

B. PUBLIC COMMENT

Shanette Strickland: 651 Mirandy. It's a pleasure to be in front of you today. Just to give you a little history, I am thinking about running for City Council in 2019 and I find it very important right to start going through the charter amendments. I've been going through them recently. I'm looking tonight to just get a better understanding on a couple amendments that's going to be on the November 7 ballot and I'm hoping that someone will be able to give me some information. I took a couple of notes here. The first one is the City Council will decide how many votes will be required to over-turn a decision by the commission and also City Council will also decide how many votes are needed for commission to decide anything. I am aware of the current requirements and I find that those requirements are acceptable today. Currently, the commission needs a minimum of the majority. Three votes to make decisions on its own and City Council, if need be, have to go to City Council, there is a minimum of six votes are required if it needs to go over-turn to commission if a decision needs to be over-turned, a commission decision. My question is why do we need the new language that needs to be updated for the charter amended. Why do the language need to be changed? So, I'm hoping someone can give me some information and I'm hoping that we can have some, I'm not trying to take a lot of anyone's time, but again, I'm trying to make sure that I'm preparing myself, right, for that 2019 race and I want to make sure that starting now that I'm going through these amendments and I was just kind of concerned that to me the requirements as it is written today seems acceptable and why are we starting to change the language of the amendments.

Dr. McKenzie: Thank you. I don't know if I can really give you a rationale, but Mr. King was a member of the charter review commission. Could you possibly share some of the rationale or anything?

Mr. King: I don't remember and I don't have my notes with me.

Mr. Snowden: I can provide a little bit of information as I was involved with drafting the amendments I believe you're referring to and I think that you're referring to two kind of separate although related issues. I'd be happy to set up an additional time to go over what's in there, kind of explain it. In fact, Dan maybe while I do this, would you mind just grabbing one of my business cards and give it to Ms. Strickland before she leaves in case she doesn't want to sit

through the entire meeting. The answer to your question is I'm not exactly sure what you have in front of you. The section for zoning measures, which I believe is four something. I can't remember it off the top of my head. That section, there's a lot of information in there that really needs to be appearing in the code, not in the charter, but the requirement that a 2/3 majority of the City Council is required to approve a different requirement for a zoning district change then the Planning Commission approve will remain. The idea behind that is that a Planning Commission is a neutral body that can provide the technical advice to City Council, which is more of a political body. That's the concept generally with Planning Commissions and City Councils. The 2/3rds requirement is remaining in the revised Article 4, 7, or 411, I can't, 411 seems to come to mind, that would remain. I hope that answers part of your question. I'd be happy to go over more in detail.

Shanette Strickland: If the number of votes are somehow, I want to say like wrong or, is it possible, I guess, the new numbers could be stated in the charter instead of maybe decided by Council, I guess. Because for some reason if Council alone has that discretion to possibly, you know, had that voting requirement. I can just see that somehow we can run into some issues and that's why I just want to make sure that I'm calling that out and again I'm just making sure that I'm coming in front of the body here today because I am trying to get more familiar with these amendments and again I just wanted to make sure that I bring this to the attention and I wanted to make sure that my voice is being heard.

Mr. Snowden: Ms. Strickland, I'll provide you a copy. I'm putting up on the screen, this is the item that was actually sent from the charter review commission to the City Council and if you look under, this was charter amendment to Section 4.11 zoning measures of the city charter. If you look under voting requirements, the following requirements shall apply to ordinances amending, revising, changing or appealing provisions of the planning and zoning code or zoning districts. An affirmative vote of at least 3/4 of the members of City Council shall be necessary to pass a zoning ordinance which differs from the written recommendation of the Planning Commission. That's the exact same requirement that's in the section today. That's absolutely not changing.

Shanette Strickland: I appreciate it. Thank you.

Mr. Snowden: Let's set up a time to go over it. I'd be happy to speak with you anytime.

Shanette Strickland: Ok.

Mr. Snowden: My cards are right inside there. I think if you'll walk out with Director Havener here. He'll hand you one. Call me or shoot me an email and we'll set up a time for us to get together and just go over it because the other two, especially the Board of Zoning and Building Appeals doesn't really apply to this group, but I'll be happy to go over with you what my thoughts were generally I'll give you the report that the charter commission generally they agreed with me although they did not agree with everything. Hopefully that will answer a few of your questions.

C. COMMISSION BUSINESS

1. 6900 E Main Street; Application #180598; Truro Township Fire Station; Applicant: Mark Larrimer; Major Site Plan

Mr. Snowden:

6900 E. Main Street - New Fire Station - Major Site Plan

Location: Property is located on the north side of E. Main Street between Briarcliff Road and Rosehill Road.
 Existing Zoning: S-1 Special District
 Request: Request for review and approval of a major site plan.
 Current Use: Fire Station (Public Use)
 Applicant: Jason Nicodemus

The applicant is requesting the Commission review and approve a major site plan, in order to construct a fire station/administration building and related improvements.

The site is developed with an existing fire station that was previously a commercial building. To the north, the property borders multi-family dwellings in the AR-2 district. To the east, west, and south, the property abuts various commercial businesses and restaurants in the CC and CS zoning districts. E. Main Street is designated as a major arterial street by the Thoroughfare Plan and all commercial properties that front E. Main Street are within the Community Commercial Overlay District.

The existing fire station on E. Main Street has reached the end of its lifespan and needs to be replaced from the ground up. Until September of this year, the site had a legacy commercial zoning district. In order to simplify the site plan approval process, Staff worked with the Township's Administration to rezone the property to S-1 Special District. This removed many of the design requirements for commercial structures, specifically those of the Community Commercial Overlay District, which streamlines the approval process. The Township's Administration and their design team worked with Staff to provide as much compliance with the Zoning Code as was possible, and secured variances from the Board of Zoning and Building Appeals from the district's rear setback requirements, and some landscape regulations.

The applicant is proposing a two story building, with two driveway approaches connecting to E. Main Street. Access to the staff and visitor parking areas will be from the eastern curb cut and access for the fire vehicles leaving the station will be from the western driveway approach. This will be the opposite of the current configuration, but provides more distance between the signalized intersection at Briarcliff Road and the point that fire vehicles will exit the site to E. Main Street.

The applicant has submitted elevations indicating the proposed building design, materials and general location of signage. There are no specific material requirements for the S-1 District, but the proposed natural materials are consistent with other buildings in the Community Commercial Overlay District. The central tower is consistent with traditional architecture of fire stations and similar public facilities. The applicant is proposing natural brick on the front

elevation of the building and siding with brick accents on the side and rear elevations. The brick veneer and cement board siding are significantly more beautiful and durable materials than the existing painted block used in the current building.

The applicant has not proposed any signage with this application. A certificate of appropriateness will be required prior to permit issuance for ground signage.

The applicant submitted a photo-metric plan that indicates compliance with Chapter 1182. The proposed LED fixture are full cut-off and will be a significant improvement in aesthetic and lighting quality over the existing bullhorn style and wall-mounted security lights at the site. The applicant should clarify the color of the lighting fixtures because that was not indicated on the plan. Staff's only concern is that the colors be consistent with the architectural details of the rest of the building.

The applicant has provided a landscape plan that meets the general requirements of Chapter 1180. Variances were secured from the BZBA from some perimeter screening requirements of Chapter 1180. This was required to fit the building on the existing site. The applicant was also approved for variances from the street tree requirements, to maintain the existing vehicle site-lines. The applicant worked with Staff to add landscaped islands to the parking area, maintain an existing mature tree, screen the existing transformer, and screen the new generator and service area at the rear with landscaping. The applicant's site plan indicates that the existing 6FT wood privacy fence along the north side of the site will remain. Staff found it to be in good condition, and it screens the site from the senior housing complex to the north. Staff likes that the applicant is reusing the current flag pole and has designed a landscape lawn in front of the building that can be used for special events. There is room in this area for additional memorials, benches, etc., that might typically accompany a fire station/public building. This will soften the structure when compared to the current site configuration.

The applicant has proposed a masonry trash enclosure to be located at the rear of the site. The proposed enclosure area includes a concrete pad, which will be more durable than asphalt during tipping operations. The current dumpster is unscreened, so this will be a significant improvement to the site.

Given the current use of the site, no traffic study was required. There are no specific parking requirements for this use in Chapter 1179 of the Zoning Code. The applicant is proposing 31 parking spaces compared to the current 41 parking spaces. Given that current daytime usage is less than half of the provided spaces, Staff has no reason to believe this will be inadequate.

The area is already well served by the public sidewalks along the north side of E. Main Street. The applicant has provided a direct pedestrian path from the public ROW to the visitors entrance at the front of the building and from the main parking lots to the side and rear doors.

The applicant has provided a facilities demand worksheet which indicates their demand for City water and sewer services and indicated on their site plan where they will tap into

utilities. This information has been distributed to the Water/Wastewater Division and City Engineer for review. The proposed site plan reduces the overall amount of impervious surface on the site. The applicant proposes underground storm water catch basins to accommodate all storm water. The City Engineer will be required to review the proposed storm water plan and determine if the facilities are adequate per the Storm water Manual of the City.

The Commission should apply the standards for review of major site plans contained in Section 1143.05 of the Zoning Code and determine if the site plan as proposed complies with those standards. Staff's position is that the applicant has met those standards, recommends the Board approve the application for major site plan approval as submitted.

Dr. McKenzie: Would you be able to put 1143.05 on the screen, so I can look through the requirements?

Mr. Snowden: Sure, it's listed for you on page 2 of the Staff Report. Yes, I'll be happy to put it on the screen.

Dr. McKenzie: I see it. Thank you. Actually, really what I want to look at is the standards for, maybe, I don't know, perhaps the design review in 1103.12.

Mr. Snowden: Absolutely, I can put those up.

Dr. McKenzie: I'm really just trying to get a list of the things that we were being told were met in the designs.

Mr. Snowden: And by the way, just for the record, I actually hate how this section is written, but this is what we have at the time.

Dr. McKenzie: Well, this is what I was interested in. Thank you.

Mr. Snowden: You're welcome. This is less a set of standards and more a set of things that the board is just supposed to look at. It really actually needs to be re-written, but unfortunately this is all we have at the moment.

Dr. McKenzie: And that's why I was asking for it to come up because I was really at, not quite sure what we were supposed to be looking at when we did our stuff. We had your recommendations which refer to this.

Mr. Snowden: Until section 1143, whatever it is, was enacted by you guys and City Council a year ago there were no standards for site plan review. It was really unclear what you guys and BZBA before you were really supposed to be approving when they reviewed a major site plan.

Dr. McKenzie: And of course, before that, we weren't doing site plan reviews. It was not the Planning Commission.

Mr. Welday: The generator that they have planned for that site is that going to be diesel or is that going to be propane generators?

Mr. Snowden: They will have to answer that. The requirements per the zoning code are not going to change based on it, but that's a really good question. You guys, are you able to answer that?

Dr. McKenzie: This is the time, I think, when if you would like to address it you could. So, if you'd like to have any presentation of your own to make or simply answer Mr. Welday's and anyone else's questions this would be a good time for it.

Jay Boone w/Moody & Nolan Architects: 300 Spruce St, Columbus. Thank you for having us. The generator is going to be a diesel with a belly tank capable of handling the entire building under emergency status.

Mr. Welday: Is that shown where that tank is going to go?

Jay Boone: Yes, it's in the back. It's on the north side. There's kind of an area with compressors. The air conditioner compressors, the transformer, and the generator.

Mr. Welday: I see the generator, but the tank itself?

Jay Boone: The tank is a belly tank underneath the generator.

Mr. Snowden: If I could just follow up to Mr. Welday's question. The fact that they're using that crushed stone material and they have access there through the fence is important. That way the area around the generator is not going to get torn up as it needs to be re-fueled. So, that's a good site design choice because those belly tanks, if it's a diesel belly tank, it will have to be re-filled. That's a good design choice with the crushed stone that they're indicating and giving themselves access with the fence.

Dr. McKenzie: Access with the fence. Which fence are we referring to?

Jay Boone: There's a 6 foot high chain link fence around that entire utility area with gates that face the apparatus bay face west. A pair of 6 foot gates.

Mr. Snowden: And then outside of that they have landscaping to screen that as well because that's required by the code.

Mr. Cullinan: Just looking at the dumpster enclosure, there's no *inaudible in the sanitary easement. Is that acceptable?

Jay Boone: I'm sorry, it's what?

Mr. Cullinan: The dumpster enclosure in the southwest corner. It looks like that's in the

sanitary easement and on top of the main.

Jay Boone: That's on the northwest corner.

Mr. Cullinan: I'm sorry, northwest.

Jay Boone: Yes it is.

Mr. Cullinan: I just wanted to make sure that was ok with the City.

Mr. Snowden: I'll have to ask engineering when the time comes. They received notification and the service department received notification and nobody got back to me. Their current dumpster is stored over the sanitary easement. There's no other enclosure. That's something pretty minor that if it needed to move a couple feet, probably wouldn't be a big deal.

Mr. Cullinan: I was just more pointing out that I saw it. Not a hold up.

Mr. Snowden: I can follow up with engineering about that and remind them that they will need to make a decision about that. It will probably depend upon the age and whether they think...

Mr. Cullinan: I know that some cities will do waivers or something where it's the private entities responsibility.

Mr. Snowden: We can do that. I will follow up with engineering and make sure that's on their radar. Clearly, you've gotten that brought up before in one of your meetings.

Mr. Cullinan: City of Westerville.

Dr. McKenzie: Mr. Boone, was there any presentation that you'd care to make separate from what Mr. Snowden said?

Jay Boone: I don't believe so. I would like to just comment on Mr. Snowden's lighting question. Yes, we anticipate that the wall packs on the building, as well as the light poles that light the entire site will be either black or bronze and keeping with the architecture.

Dr. McKenzie: I can see people looking through documents. Just giving them time.

Mr. Comeaux: My apology, I'm probably the least adept of all of these fellows of reading these things. Can you give me the sense of the footprint of this? Would it be significantly larger than the existing footprint or will it be about the same?

Jay Boone: The footprint itself is going to be about the same of probably a little bit smaller. The advantage that we're going with here is that we've got a second floor for all the firefighter's personal activities, as in sleeping, dining, day room, some offices up there. The first floor footprint is in the 10,000 square foot range. The second floor and mezzanine are

about 6,000, so it's 16,000 plus or minus total square feet. It's really going to be about the same.

Mr. Comeaux: So the profile of it, like right now, it's basically a one story?

Jay Boone: It is a one story, yes.

Mr. Comeaux: Unrelated to approval, are you going to just raise it or tear it down totally?

Jay Boone: Totally taking it down. I believe January 5th, in that ballpark, there's some abatement that needs to be done and then it's going to be raised and hopefully start construction around the middle of February.

Mr. Snowden: Just to follow up from Mr. Comeaux. I visited the site 3 weeks ago as part of the prep to all this. I had a tour from Township Administrator Nicodemus and the inside condition is not good. Not by any fault of the township. It's just worn out. It was never designed to be a fire station. I believe it was like a five and dime store or a hardware store.

Dr. McKenzie: It was a J-Mart.

Mr. Snowden: I don't even know the brand.

Dr. McKenzie: That store brand is gone.

Mr. Snowden: There's really nothing that's salvageable in term of the interior.

Mr. Welday: Eric, since you took the tour, is there going to be office space? I haven't been inside that facility. Are they adding office space?

Mr. Snowden: Nothing significant. It's kind of more incidental. I think some of the firefighter areas are poorly configured, especially the fitness area because the firefighters are taking their personal fitness much more seriously than maybe they did in 1975 when they started to layout that building. Some of the personal areas are larger. If you look at the building layout there's a much larger climate controlled storage area and some of other things that are required for the turnout equipment and so forth, but in terms of the offices it's about the same. Their administrative staff is very small. There's a room for a trustee meeting. There's a training area. There's a couple of offices, road superintendent administrator, fiscal officer, and fellows that's about it. Really, it's the personal areas for the firefighters. They're using space more efficiently, especially with the 2nd story compared to what's there now. When I was in it, you have rooms that have been repurposed. The fire department when they purchased that building was a volunteer fire department; whereas now it's full time, so the crews are staying there. There was no facilities for women back in 1975, so that had to be added. There just using space more efficiently. The building footprint isn't really growing that much, but they're using the height and space more efficiently on the site. That's why they have room for the landscaped areas vs more pavement.

Dr. McKenzie: Just to clarify, Mr. Boone, so currently the administrative offices are in the building along the west wall?

Jay Boone: That's correct.

Dr. McKenzie: There's not very many of them, but the offices are there and the offices are going to remain part of this building?

Jay Boone: Yes, there's 2 offices, a fiscal and a roads supervisor, I believe, plus shared amenities spaces.

Dr. McKenzie: I did have a question about height. I, like Mr. Comeaux, was not good enough to find an estimation of height of the building roof line on the plans. It seems in the drawings to be a rather tall 2 story building. Do you have an idea of how tall the roof line is?

Jay Boone: The tower itself, which is out the most forward portion of the building, the tower, which is not occupied space, I believe the peak of that is 44 feet. The peak of the main building is probably 4 feet less than that, so in the 40 foot range.

Mr. Snowden: Mr. Chairman, the maximum height in the S-1 Zoning District is 45 feet, so they're within the max height for the zoning district.

Dr. McKenzie: Thank you. Also, you said you've been to the BZBA to get relief from the rear setback and so what is the rear setback?

Jay Boone: Do you want the actual setback or the stated setback that we varied from?

Dr. McKenzie: Both would be great.

Jay Boone: We are at 50 foot setback and the stated setback was 60.

Mr. Snowden: Mark, I know you guys can't see, but I'm putting on the screen in front of you the statement of hardship that was provided to BZBA.

Dr. McKenzie: Where it says rear yard requirement varied from 50 to 60 feet this is based on building setback from Main Street or space between the building and the property line to the north?

Mr. Snowden: The building and the property line to the north. The code required 60 in the S-1 District and they went to 50.

Unknown: Is that about where you're at now?

Mr. Snowden: No, they're at like less than 20 right now.

Unknown: So, it's improving the buffer?

Mr. Snowden: Correct. It just didn't meet the... If they had been keeping it, at least 60% of the building, it would have been considered improving a non-conformance situation. Since they are, what they say, scraping the site and starting over, it has to meet the new code requirements, but it overall the situation in terms of zoning compliance is improving significantly.

Jay Boone: Just for your information, we pushed the building back a little bit further; so that they could park the trucks out front, as well as when they are coming out of the apparatus bays they have a little bit better visibility up and down Main Street.

Dr. McKenzie: So, the depth of this building is considerably less than the existing building.

Jay Boone: I would say it's less than the existing, yes.

Dr. McKenzie: If you have more space out front and you have more space in back *inaudible building in between. Trying to follow along here. This is not our *inaudible. It's been proposed that we would also start doing, that this commission would also start handling design reviews as well and so I was thinking of that. The height of the building is considerably taller than it is now and it seemed to me that it would be possibly for 5 months out of the year, during the winter months, permanently shading the balconies of the senior apartments that are directly behind the building and also in contrast to the fire station at 162 which I had heard people talking about, is this being equivalent to, it seems like the east facing wall and really to some extent the south facing wall as well are much more *inaudible structures. More like a fortress rather than a fire house per se and so that's just something that had caught my eye on that. Because I also did a site visit, but then I know that area. Trying to visualize this building from the drawings and it does seem like it's going to be a much more in your face type of building as it appears in the drawings here. So, anyway, but we aren't considering that yet, so.

Mr. Comeaux: Motion to approve this proposal with the only additional caveat being the color of lights you specified, in bronze or black.

Mr. King: Seconded.

RESULT:	APPROVED [UNANIMOUS]
MOVER:	Jim Comeaux
SECONDER:	Ivan King
AYES:	McKenzie, Cullinan, Comeaux, Welday, King

D. ADJOURNMENT

Dr. McKenzie adjourned at 6:39 pm.

Chairman



Planning and Zoning Administrator

Minutes Acceptance: Minutes of Nov 2, 2017 6:00 PM (APPROVAL OF MINUTES)

Planning Commission**Eric Snowden****7232 E. Main Street****Reynoldsburg OH 43068****614-322-6829 Phone****MOTION REQUEST**

DATE: December 7, 2017**TO: Planning Commission****RE: 6940 Livingston Ave; Application #180994; Applicant: Jim Baugh;
Major Site Plan**

Approval:

Brad McCloud	Jed Hood	Richard Harris
--------------	----------	----------------

See attached documentation.

CITY OF REYNOLDSBURG, OHIO
MAJOR SITE PLAN SUBMITTAL
FOR
BLACKCLICK CROSSING
2017

BENCHMARK INFORMATION

ALUMINUM DISK IN CONCRETE MONUMENT ON LIVINGSTON AVENUE, 0.6 MILES WEST OF LANCASTER AVENUE AND S.R. 256, 157.2 FEET EAST OF THE NORTHEAST CORNER OF A STONE BASE OF A BLACKCLICK WOODS PARK SIGN AT THE MAIN ENTRANCE TO THE PARK, 48.8 FEET SOUTH OF THE CENTERLINE OF LIVINGSTON AVENUE, 12.4 FEET NORTH OF A SPLIT RAIL FENCE, 12.4 FEET NORTHWEST OF A WITNESS POST, 6 INCHES BELOW THE GROUND.

BM 100 - 883.50 (NAVD88)

FEET WEST OF HAFT DRIVE CENTERLINE, 49.17 FEET WEST OF POWER POLE ALONG LIVINGSTON AVENUE, 115.68 FEET EAST OF STONE DRIVE AND 2.40 FEET OFF THE BACK OF CURB ALONG LIVINGSTON AVENUE.

ELEVATIONS SHOWN HEREIN ARE REFERENCED TO THE NORTH AMERICAN VERTICAL DATUM OF 1988, AS ESTABLISHED UTILIZING A LEVEL CURCUIT ORIGINATING ON F.C.G.S. MONUMENT



UTILITY CONTACTS

AMERICAN ELECTRIC POWER (AEP)
CONTACT: GARY HAYS
PHONE: (614) 883-6803
EMAIL: GDHAYS@AEP.COM

COLUMBIA GAS OF OHIO
3550 JOHNNY APPLESEED COURT
COLUMBUS, OHIO 43231
(614) 818-2133


TIME WARNER CABLE
CONTACT: KEVIN RICH
PHONE: (614) 481-5263
EMAIL: KEVIN.RICH@TWCABLE.COM

INSIGHT COMMUNICATIONS
CONTACT: ANTHONY ADAMS
PHONE: (614) 496-3651
EMAIL: CONSTRUCTION@INSIGHT.RR.COM


AT&T
CONTACT: TOM ZIOMEK
PHONE: (614) 223-7162
EMAIL: T7315@SBC.COM

CITY OF REYNOLDSBURG WATER/ WASTEWATER
CONTACT: MIKE ROOT
PHONE: (614) 322-4500
E-MAIL: MROOT@CI.REYNOLDSBURG.OH.US

CITY OF REYNOLDSBURG STREET
CONTACT: KEITH KUNDTZ
PHONE: (614) 322-5800
E-MAIL: KKUNDTZ@CI.REYNOLDSBURG.OH.US

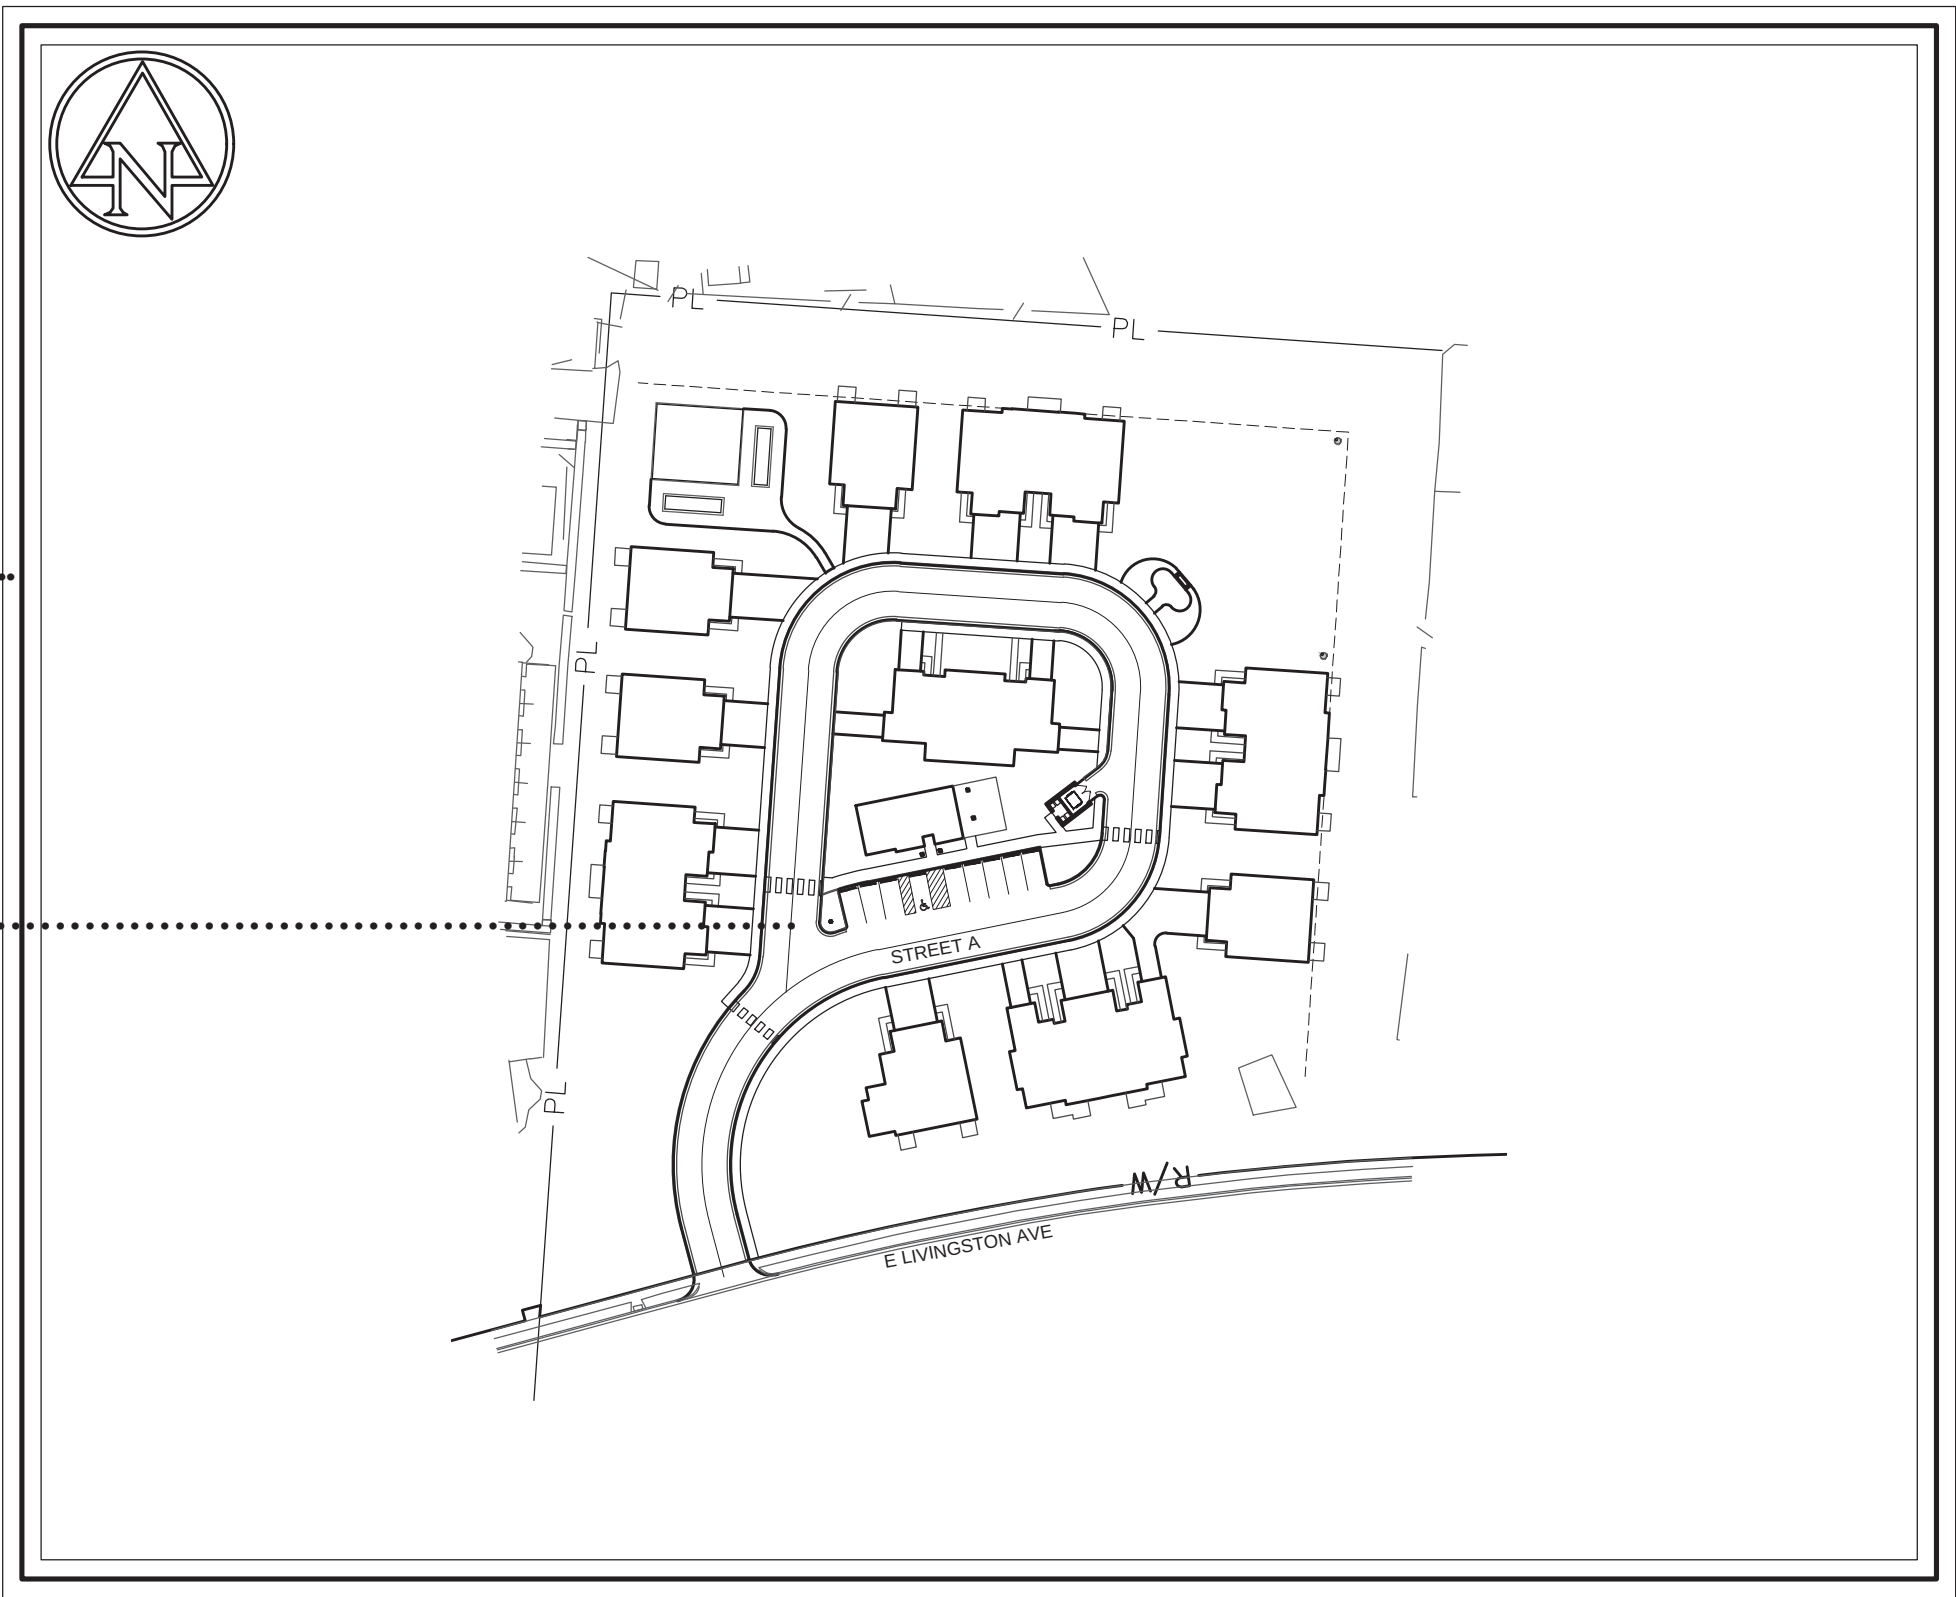

INDEX MAP
NOT TO SCALE

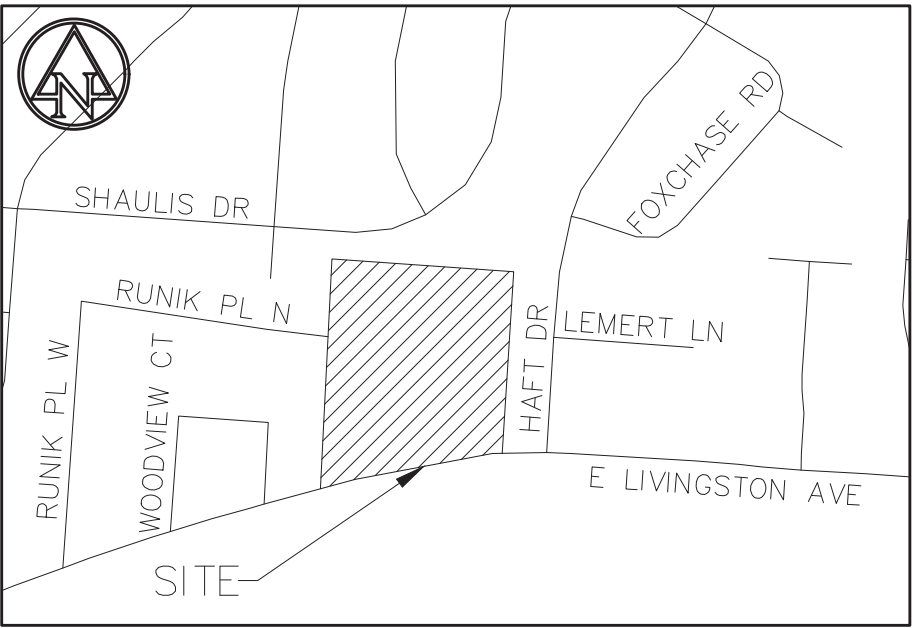

LOCATION MAP
NOT TO SCALE

OWNER/DEVELOPER

HOMEPORT, LLC
JUSTIN METZLER
3443 AGLER ROAD, SUITE 200
COLUMBUS, OHIO 43219
PH: 61.221.8889

EMAIL: JUSTIN.METZLER@HOMEPORTOHIO.COM

SITE DATA


SITE ACREAGE	3.75 AC.
TOTAL UNITS	30
UNITS PER ACRE	*****
BUILDING/STRUCTURE COVERAGE	0.56105 AC. (15%)
ZONING	AR-1c
PARKING PROVIDED	
1-CAR GARAGE/UNIT	30
1-CAR DRIVE/UNIT	30
STANDARD PARKING	8
ADA ACCESSIBLE PARKING	1
TOTAL	69

STANDARD CONSTRUCTION DRAWINGS

THE STANDARD CONSTRUCTION DRAWINGS LISTED ON THESE PLANS SHALL BE CONSIDERED A PART THEREOF.

CITY OF REYNOLDSBURG

R-8	SA-1/ST-1	ST-7	WA-1	WA-13
R-9	SA-2/ST-2	ST-13	WA-2	WA-15
R-10A	SA-3/ST-3	ST-14	WA-3	WA-17
R-18	SA-4/ST-4		WA-5	WA-25
R-19	SA-5/ST-5		WA-6	WA-25A
	SA-6/ST-6		WA-7	WA-27
	SA-8		WA-8	WA-28
	SA-10		WA-10	WA-30
	SA-11		WA-11	WA-31
	SA-12			
	SA-13			
	SA-14			

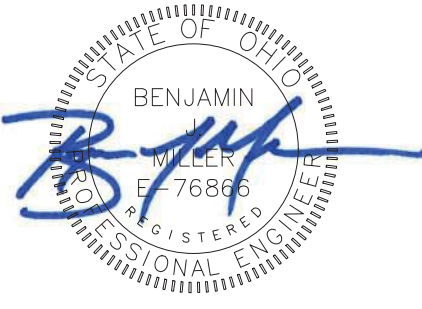

Engineering
Setup
File

Columbus, OH

© 2008 BY:
BERARDI + PARTNERS, INC.,
ARCHITECTS AND ENGINEERS.
ALL RIGHTS RESERVED.

THE AGREEMENTS DERIVED HEREIN ARE THE SOLE PROPERTY OF
BERARDI + PARTNERS, INC., ARCHITECTS AND ENGINEERS,
AND MAY NOT BE REPRODUCED WITHOUT ITS WRITTEN PERMISSION.

NOTE:
1. ALL BIDDERS SHALL VISIT THE SITE AND BECOME FAMILIAR WITH THE EXISTING CONDITIONS AND REQUIREMENTS OF THE PROJECT AND SHALL NOTIFY THE ARCHITECT OF ANY ERRORS AND OMISSIONS SUBSEQUENTLY DISCOVERED IN THE CONTRACT DOCUMENTS.

2. THE CONTRACT DOCUMENTS ARE COMPOSED OF THE DRAWINGS AND THE PROJECT MANUAL. THE INFORMATION IN THESE DOCUMENTS IS DEPENDENT UPON AND COMPLEMENTARY OF EACH OTHER. SEPARATION OF THE CONTRACT DOCUMENTS SHALL NOT BE PERMITTED. IF THE CONTRACTOR CHOOSES TO SEPARATE THE DOCUMENTS, THEY DO SO AT THEIR OWN RISK AND EXPENSE.

3. ADDITIONALLY, SEE GENERAL INFORMATION ON "A" SHEETS.

4. THE CLIENT ACKNOWLEDGES THE CONSULTANTS' (ARCHITECT) DRAWINGS AND SPECIFICATIONS INCLUDING ALL DOCUMENTS OR ELECTRONIC MEDIA AS INSTRUMENTS OF THE CONSULTANTS' (ARCHITECT) PROFESSIONAL SERVICE. THE CLIENT SHALL NOT REUSE OR MAKE OR PERMIT TO BE MADE ANY MODIFICATION TO THE DRAWINGS AND SPECIFICATIONS WITHOUT THE PRIOR WRITTEN APPROVAL OF THE CONSULTANT (ARCHITECT). THE CLIENT AGREES TO WAIVE ANY CLAIM AGAINST THE CONSULTANT (ARCHITECT) ARISING FROM ANY UNAUTHORIZED TRANSFER, REUSE OR MODIFICATION OF THE DRAWINGS AND SPECIFICATIONS.

5. ARCHITECT CANNOT WARRANT THE ACCURACY OF DATA CONTAINED HEREIN. ANY USE OR REUSE OF ORIGINAL OR ALTERED CAD/DRAWING MATERIALS BY THE USER OR OTHER PARTIES WITHOUT THE REVIEW AND WRITTEN APPROVAL OF THE ARCHITECT SHALL BE AT THE SOLE RISK OF THE USER. FURTHERMORE, USER AGREES TO DEFEND, INDEMNIFY, AND HOLD ARCHITECT HARMLESS FROM ALL CLAIMS, DAMAGES, LOSSES, EXPENSES, AND ATTORNEY'S FEES ARISING OUT OF THE MODIFICATION OR REUSE OF THESE MATERIALS.

MAJOR SITE PLAN
SUBMITTAL

DATE: 11/2/17

PROJECT #: 2017.01761

COPYRIGHT: 2008


ISSUE DATE: 11/06/17

REVISIONS:

value engineering	mm/dd/yy
permit comments	mm/dd/yy
owner changes	mm/dd/yy
xx	mm/dd/yy
xx	mm/dd/yy
C001 - TITLE SHEET



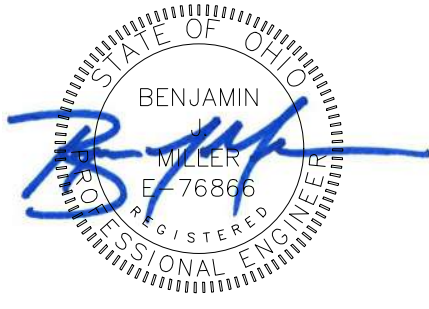

Engineering
Setup
File

Columbus, OH

© 2008 BY:
BERARDI + PARTNERS, INC.
ARCHITECTS AND ENGINEERS.
ALL RIGHTS RESERVED.

THE AGREEMENTS DIRECTED HEREIN ARE THE SOLE PROPERTY OF
BERARDI + PARTNERS, INC., ARCHITECTS AND ENGINEERS,
AND MAY NOT BE REPRODUCED WITHOUT ITS WRITTEN PERMISSION.

NOTE:
1. ALL BIDDERS SHALL VISIT THE SITE AND BECOME FAMILIAR WITH
THE EXISTING CONDITIONS AND REQUIREMENTS OF THE PROJECT
AND SHALL NOTIFY THE ARCHITECT OF ANY ERRORS AND OMISSIONS
SUBSEQUENTLY DISCOVERED IN THE CONTRACT DOCUMENTS.

2. THE CONTRACT DOCUMENTS ARE COMPOSED OF THE DRAWINGS AND
THE PROJECT MANUAL. IN THEIR ENTIRETY, THE INFORMATION IN THESE
DOCUMENTS IS DEPENDENT UPON AND COMPLEMENTARY OF
EACH OTHER. SEPARATION OF THE CONTRACT DOCUMENTS SHALL
NOT BE PERMITTED. IF THE CONTRACTOR AGREES TO SEPARATE
THE DOCUMENTS, THEY DO SO AT THEIR OWN RISK, AND EXPENSE.

3. ADDITIONALLY, SEE GENERAL INFORMATION ON "A0" SHEETS.

4. THE CLIENT ACKNOWLEDGES THE CONSULTANTS
(ARCHITECT) DRAWINGS AND SPECIFICATIONS INCLUDING ALL
DOCUMENTS OR ELECTRONIC MEDIA AS INSTRUMENTS OF
THE CONSULTANTS (ARCHITECT) PROFESSIONAL SERVICE.
THE CLIENT SHALL NOT REUSE OR MAKE OR PERMIT TO BE
MADE ANY MODIFICATION TO THE DRAWINGS AND
SPECIFICATIONS WITHOUT THE PRIOR WRITTEN AUTHORIZATION
OF THE CONSULTANT (ARCHITECT). THE CLIENT AGREES TO
HAVE ANY CLAIM AGAINST THE CONSULTANT (ARCHITECT)
ARISING FROM ANY UNAUTHORIZED TRANSFER, REUSE OR
MODIFICATION OF THE DRAWINGS AND SPECIFICATIONS.


5. ARCHITECT CANNOT WARRANT THE ACCURACY OF DATA
CONTAINED HEREIN. ANY USE OR REUSE OF ORIGINAL OR
ALTERED CAD DESIGN MATERIALS BY THE USER OR
OTHER PARTIES WITHOUT THE REVIEW AND WRITTEN
APPROVAL OF THE ARCHITECT SHALL BE AT THE SOLE
RISK OF THE USER. FURTHERMORE, USER AGREES TO
DEFEND, INDEMNIFY, AND HOLD ARCHITECT HARMLESS
FROM ALL CLAIMS, DAMAGES, LOSSES, EXPENSES,
AND ATTORNEY'S FEES ARISING OUT OF THE
MODIFICATION OR REUSE OF THESE MATERIALS.

HATCH LEGEND	
	HEAVY DUTY ASPHALT
	LIGHT DUTY ASPHALT
	HEAVY DUTY CONCRETE SLAB
	SIDEWALK
	CURB AND GUTTER

CENTERLINE LINE TABLE			CENTERLINE CURVE TABLE		
LINE #	BEARING	DISTANCE	CURVE #	LENGTH	RADIUS
L1	N14° 54' 04"W	26.07	C1	163.14	100.00
L2	N78° 34' 12"E	85.94	C2	50.21	38.50
L3	N03° 50' 54"E	64.98	C3	60.48	38.50
L4	N86° 09' 06"W	74.34	C4	60.37	38.50
L5	S04° 00' 40"W	146.97			

SITE DATA	
SITE ACREAGE	3.75 AC.
TOTAL UNITS	30
UNITS PER ACRE	2.7±
BUILDINGS/STRUCTURE COVERAGE	0.56105 AC. (15%)
ZONING	AR-1c

PARKING PROVIDED	
1-CAR GARAGE/UNIT	30
1-CAR DRIVE/UNIT	30
STANDARD PARKING	8
ADA ACCESSIBLE PARKING	1
TOTAL	69

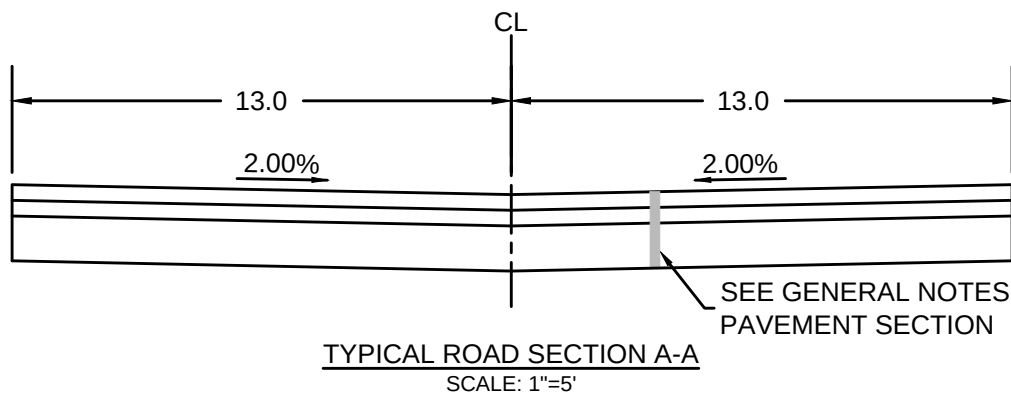

PROPERTY OWNERS WITHIN 150' OF SUBJECT PARCELS		
ADDRESS	OWNER 1	OWNER 2
6900 LIVINGSTON AV	BROWN NANCY A TR	
LIVINGSTON AV	RUBEN LIVINGSTON AVE	EBNER MURRAY
LIVINGSTON AV	RUBEN LIVINGSTON AVE	EBNER MURRAY
6980 LIVINGSTON AV	INGRAM JUDY	
1769 HAFT DR	GRIFFITH CHARLES R	
1759 HAFT DR	LISTON EDWARD & JOYCE	
1751 HAFT DR	SCHLEPPI DEBRA L	
1741 HAFT DR	KISH MAIRE BETH	
1731 HAFT DR	KANABLE DEBORAH J TR	
1723 HAFT DR	RAMSEY CHARLES H	SHIRLEY A
6985 SHAULIS DR	WILLIAMS SUSAN T	
6979 SHAULIS DR	HUMMELL ROGER C	
6971 SHAULIS DR	NEWBY CHARLES L	LILLY K
6963 SHAULIS DR	CREATIVE HOUSING INC	
6953 SHAULIS DR	SCHWARTZ JOSEPH M	
6945 SHAULIS DR	GIBSON WALLACE P TR	GIBSON GLENN A L TR
6935 SHAULIS DR	RIDEROAD LLC	
6927 SHAULIS DR	COOPER MICHAEL G	COOPER JOANN
6870 LIVINGSTON AV	WOODVIEW PLAZA	ASSOCIATES LLC
7309 E LIVINGSTON AV	BOARD OF PARK	COMMISSIONERS
6969 LIVINGSTON AV	PARKVIEW PRESBYTERIAN	CHURCH OF REYNOLDSBURG


MAJOR SITE PLAN
SUBMITTAL

DATE: 11/2/17
PROJECT #: 2017.01761
COPYRIGHT: 2008
ISSUE DATE: 11/06/17

REVISIONS:	
value engineering	mm/dd/yy
permit comments	mm/dd/yy
owner changes	mm/dd/yy
xx	mm/dd/yy
xx	mm/dd/yy
C101 - SITE PLAN



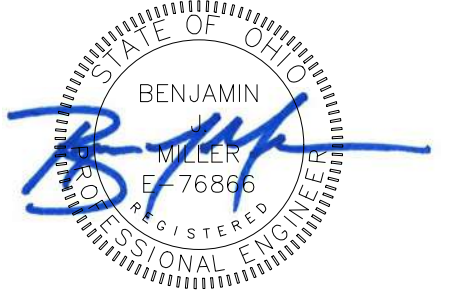

Engineering
Setup
File

Columbus, OH

© 2008 BY:
BERARDI + PARTNERS, INC.
ARCHITECTS AND ENGINEERS.
ALL RIGHTS RESERVED.

THE ARRANGEMENTS DEPICTED HEREIN ARE THE SOLE PROPERTY OF
BERARDI + PARTNERS, INC., ARCHITECTS AND ENGINEERS,
AND MAY NOT BE REPRODUCED WITHOUT ITS WRITTEN PERMISSION.

NOTE:
1. ALL BIDDERS SHALL VISIT THE SITE AND BECOME FAMILIAR WITH
THE EXISTING CONDITIONS AND REQUIREMENTS OF THE PROJECT
AND SHALL NOTIFY THE ARCHITECT OF ANY ERRORS AND OMISSIONS
SUBSEQUENTLY DISCOVERED IN THE CONTRACT DOCUMENTS.

2. THE CONTRACT DOCUMENTS ARE COMPOSED OF THE DRAWINGS AND
THE PROJECT MANUAL. IN THE EVENT OF A DISCREPANCY BETWEEN
THESE DOCUMENTS, THE PROJECT MANUAL SHALL PREVAIL. THE INFORMATION IN THESE
DOCUMENTS IS FOR INFORMATION ONLY AND DOES NOT CONSTITUTE A WARRANTY OF ANY
KIND. THE ARCHITECT SHALL NOT BE RESPONSIBLE FOR ANY ERRORS OR OMISSIONS
NOTED IN THE CONTRACT DOCUMENTS. THE CONTRACTOR SHALL BE RESPONSIBLE FOR
VERIFYING THE ACCURACY OF ALL INFORMATION PROVIDED BY THE OWNER.

3. ADDITIONALLY, SEE GENERAL INFORMATION ON "A" SHEETS.
4. THE CLIENT ACKNOWLEDGES THE CONSULTANTS
(ARCHITECT, ENGINEER, PLANNING, ETC.) ARE PROVIDING PROFESSIONAL SERVICE
AND THE CLIENT SHALL NOT REUSE OR MAKE OR PERMIT TO BE
MADE ANY MODIFICATION TO THE DRAWINGS AND
SPECIFICATIONS WITHOUT THE PRIOR WRITTEN AUTHORIZATION
OF THE CONSULTANT (ARCHITECT). THE CLIENT AGREES TO
HOLD THE CONSULTANT (ARCHITECT) HARMLESS FROM ALL
CLAIMS, DAMAGES, LOSSES, EXPENSES, AND ATTORNEY'S FEES ARISING OUT OF THE
MODIFICATION OR REUSE OF THESE MATERIALS.

5. ARCHITECT CANNOT WARRANT THE ACCURACY OF DATA
CONTAINED HEREIN. ANY USE OR REUSE OF ORIGINAL OR
ALTERED CAD DESIGN MATERIALS BY THE USER OR
OTHER PARTIES WITHOUT THE REVIEW AND WRITTEN
APPROVAL OF THE ARCHITECT SHALL BE AT THE SOLE
RISK OF THE USER. FURTHERMORE, USER AGREES TO
DEFEND, INDEMNIFY, AND HOLD ARCHITECT HARMLESS
FROM ALL CLAIMS, DAMAGES, LOSSES, EXPENSES,
AND ATTORNEY'S FEES ARISING OUT OF THE
MODIFICATION OR REUSE OF THESE MATERIALS.

SITE DATA	
SITE ACREAGE	3.75 AC.
TOTAL UNITS	30
UNITS PER ACRE	2.72
BUILDING/STRUCTURE COVERAGE	0.56105 AC. (15%)
ZONING	AR-1c
PARKING REQUIRED	
STANDARD PARKING	41
ADA ACCESSIBLE PARKING	1
PARKING PROVIDED	
1-CAR GARAGE/UNIT	30
1-CAR DRIVE/UNIT	30
STANDARD PARKING	8
ADA ACCESSIBLE PARKING	1
TOTAL	69
HATCH LEGEND	
	ADA ACCESSIBLE ROUTE

- b. What are the anticipated Average Daily Traffic (ADT), Generator Peak Traffic, Adjacent Street Peak Traffic volumes, generated by the site improvement and what are the Peak Hours of operation (using ITE Trip Generation Manual).

311 ADT

Generator Peak	Adjacent Street Peak	Peak Hour
21 AM	19 AM	21 AM
36 PM	35 PM	36 PM

- c. USE FOR ZONING DISTRICT CHANGES: Is a zoning district being requested for uses that can generate 200 or more peak hour trip ends that the current zoning does not anticipate?

N/A Yes, Traffic Impact Study or Regional Traffic analysis is required.

N/A No, Traffic Access Study Required.

- d. USE FOR MAJOR SITE PLANS: Check the following as applicable to the site development:

There are 200 or more Peak Hour trips anticipated.
(Traffic Impact Study or Regional Traffic Study is required.)

There are between 50-200 Peak Hour trips anticipated.
(Traffic Access Study is required.)

X There are less than 50 Peak Hour trips anticipated. (No additional requirements.)

- e. The information presented in this section is to assist the applicant with the requirements for traffic analysis within the City of Reynoldsburg. The City reserves the right to change these requirements if special conditions exist. If a Traffic Impact Statement or Regional Traffic Analysis is required, the applicant and the City Engineer must schedule a scope verification meeting with the City and any other local, state, or federal agencies affected by the proposed site improvements.

I certify that the information provided with this application is correct and accurate to the best of my knowledge, in filing this application with the City of Reynoldsburg.

Applicant's Signature _____ Date _____

MAJOR SITE PLAN
SUBMITTAL

DATE: 11/2/17

PROJECT #: 2017.01761

COPYRIGHT: 2008


ISSUE DATE: 11/06/17

REVISIONS:

value engineering	mm/dd/yy
permit comments	mm/dd/yy
owner changes	mm/dd/yy
xx	mm/dd/yy
xx	mm/dd/yy
C200-
PAVEMENT/TRANSPORTATIC
PLAN



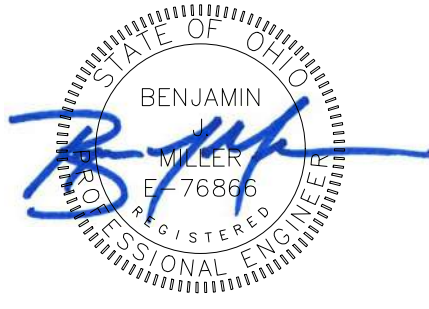

Engineering
Setup
File

Columbus, OH

© 2008 BY:
BERARDI + PARTNERS, INC.,
ARCHITECTS AND ENGINEERS.
ALL RIGHTS RESERVED.

THE ARRANGEMENTS SHOWN HEREIN ARE THE SOLE PROPERTY OF
BERARDI + PARTNERS, INC., ARCHITECTS AND ENGINEERS,
AND MAY NOT BE REPRODUCED WITHOUT ITS WRITTEN PERMISSION.



NOTES:
1. ALL BIDDERS SHALL VISIT THE SITE AND BECOME FAMILIAR WITH
THE EXISTING CONDITIONS AND REQUIREMENTS OF THE PROJECT
AND SHALL NOTIFY THE ARCHITECT OF ANY ERRORS AND OMISSIONS
SUBSEQUENTLY DISCOVERED IN THE CONTRACT DOCUMENTS.

2. THE CONTRACT DOCUMENTS ARE COMPOSED OF THE DRAWINGS AND
THE PROJECT MANUAL. IN THE EVENT OF A DISCREPANCY, THE INFORMATION IN THESE
DOCUMENTS IS DEPENDENT UPON AND COMPLEMENTARY OF THE PROJECT
MANUAL. SEPARATION OF THE CONTRACT DOCUMENTS SHALL
NOT BE PERMITTED. IF THE CONTRACTOR CHOOSES TO SEPARATE
THE DOCUMENTS, THEY DO SO AT THEIR OWN RISK, AND EXPENSE.

3. ADDITIONALLY, SEE GENERAL INFORMATION ON "A" SHEETS.

4. THE CLIENT ACKNOWLEDGES THE CONSULTANTS
(ARCHITECT) DRAWINGS AND SPECIFICATIONS INCLUDING ALL
DOCUMENTS OR ELECTRONIC MEDIA AS INSTRUMENTS OF
THE CONSULTANTS (ARCHITECT) PROFESSIONAL SERVICE.
THE CLIENT SHALL NOT REUSE OR MAKE OR PERMIT TO BE
MADE ANY MODIFICATION TO THE DRAWINGS AND
SPECIFICATIONS WITHOUT THE PRIOR WRITTEN AUTHORIZATION
OF THE CONSULTANT (ARCHITECT). THE CLIENT AGREES TO
WAIVE ANY CLAIM AGAINST THE CONSULTANT (ARCHITECT)
ARISING FROM ANY UNAUTHORIZED TRANSFER, REUSE OR
MODIFICATION OF THE DRAWINGS AND SPECIFICATIONS.

5. ARCHITECT CANNOT WARRANT THE ACCURACY OF DATA
CONTAINED HEREIN. ANY USE OR REUSE OF ORIGINAL OR
ALTERED CAD DESIGN MATERIALS BY THE USER OR
OTHER PARTIES WITHOUT THE REVIEW AND WRITTEN
APPROVAL OF THE ARCHITECT SHALL BE AT THE SOLE
RISK OF THE USER. FURTHERMORE, USER AGREES TO
DEFEND, INDEMNIFY, AND HOLD ARCHITECT HARMLESS
FROM ALL CLAIMS, DAMAGES, LOSSES,
EXPENSES, AND ATTORNEY'S FEES ARISING OUT OF THE
MODIFICATION OR REUSE OF THESE MATERIALS.

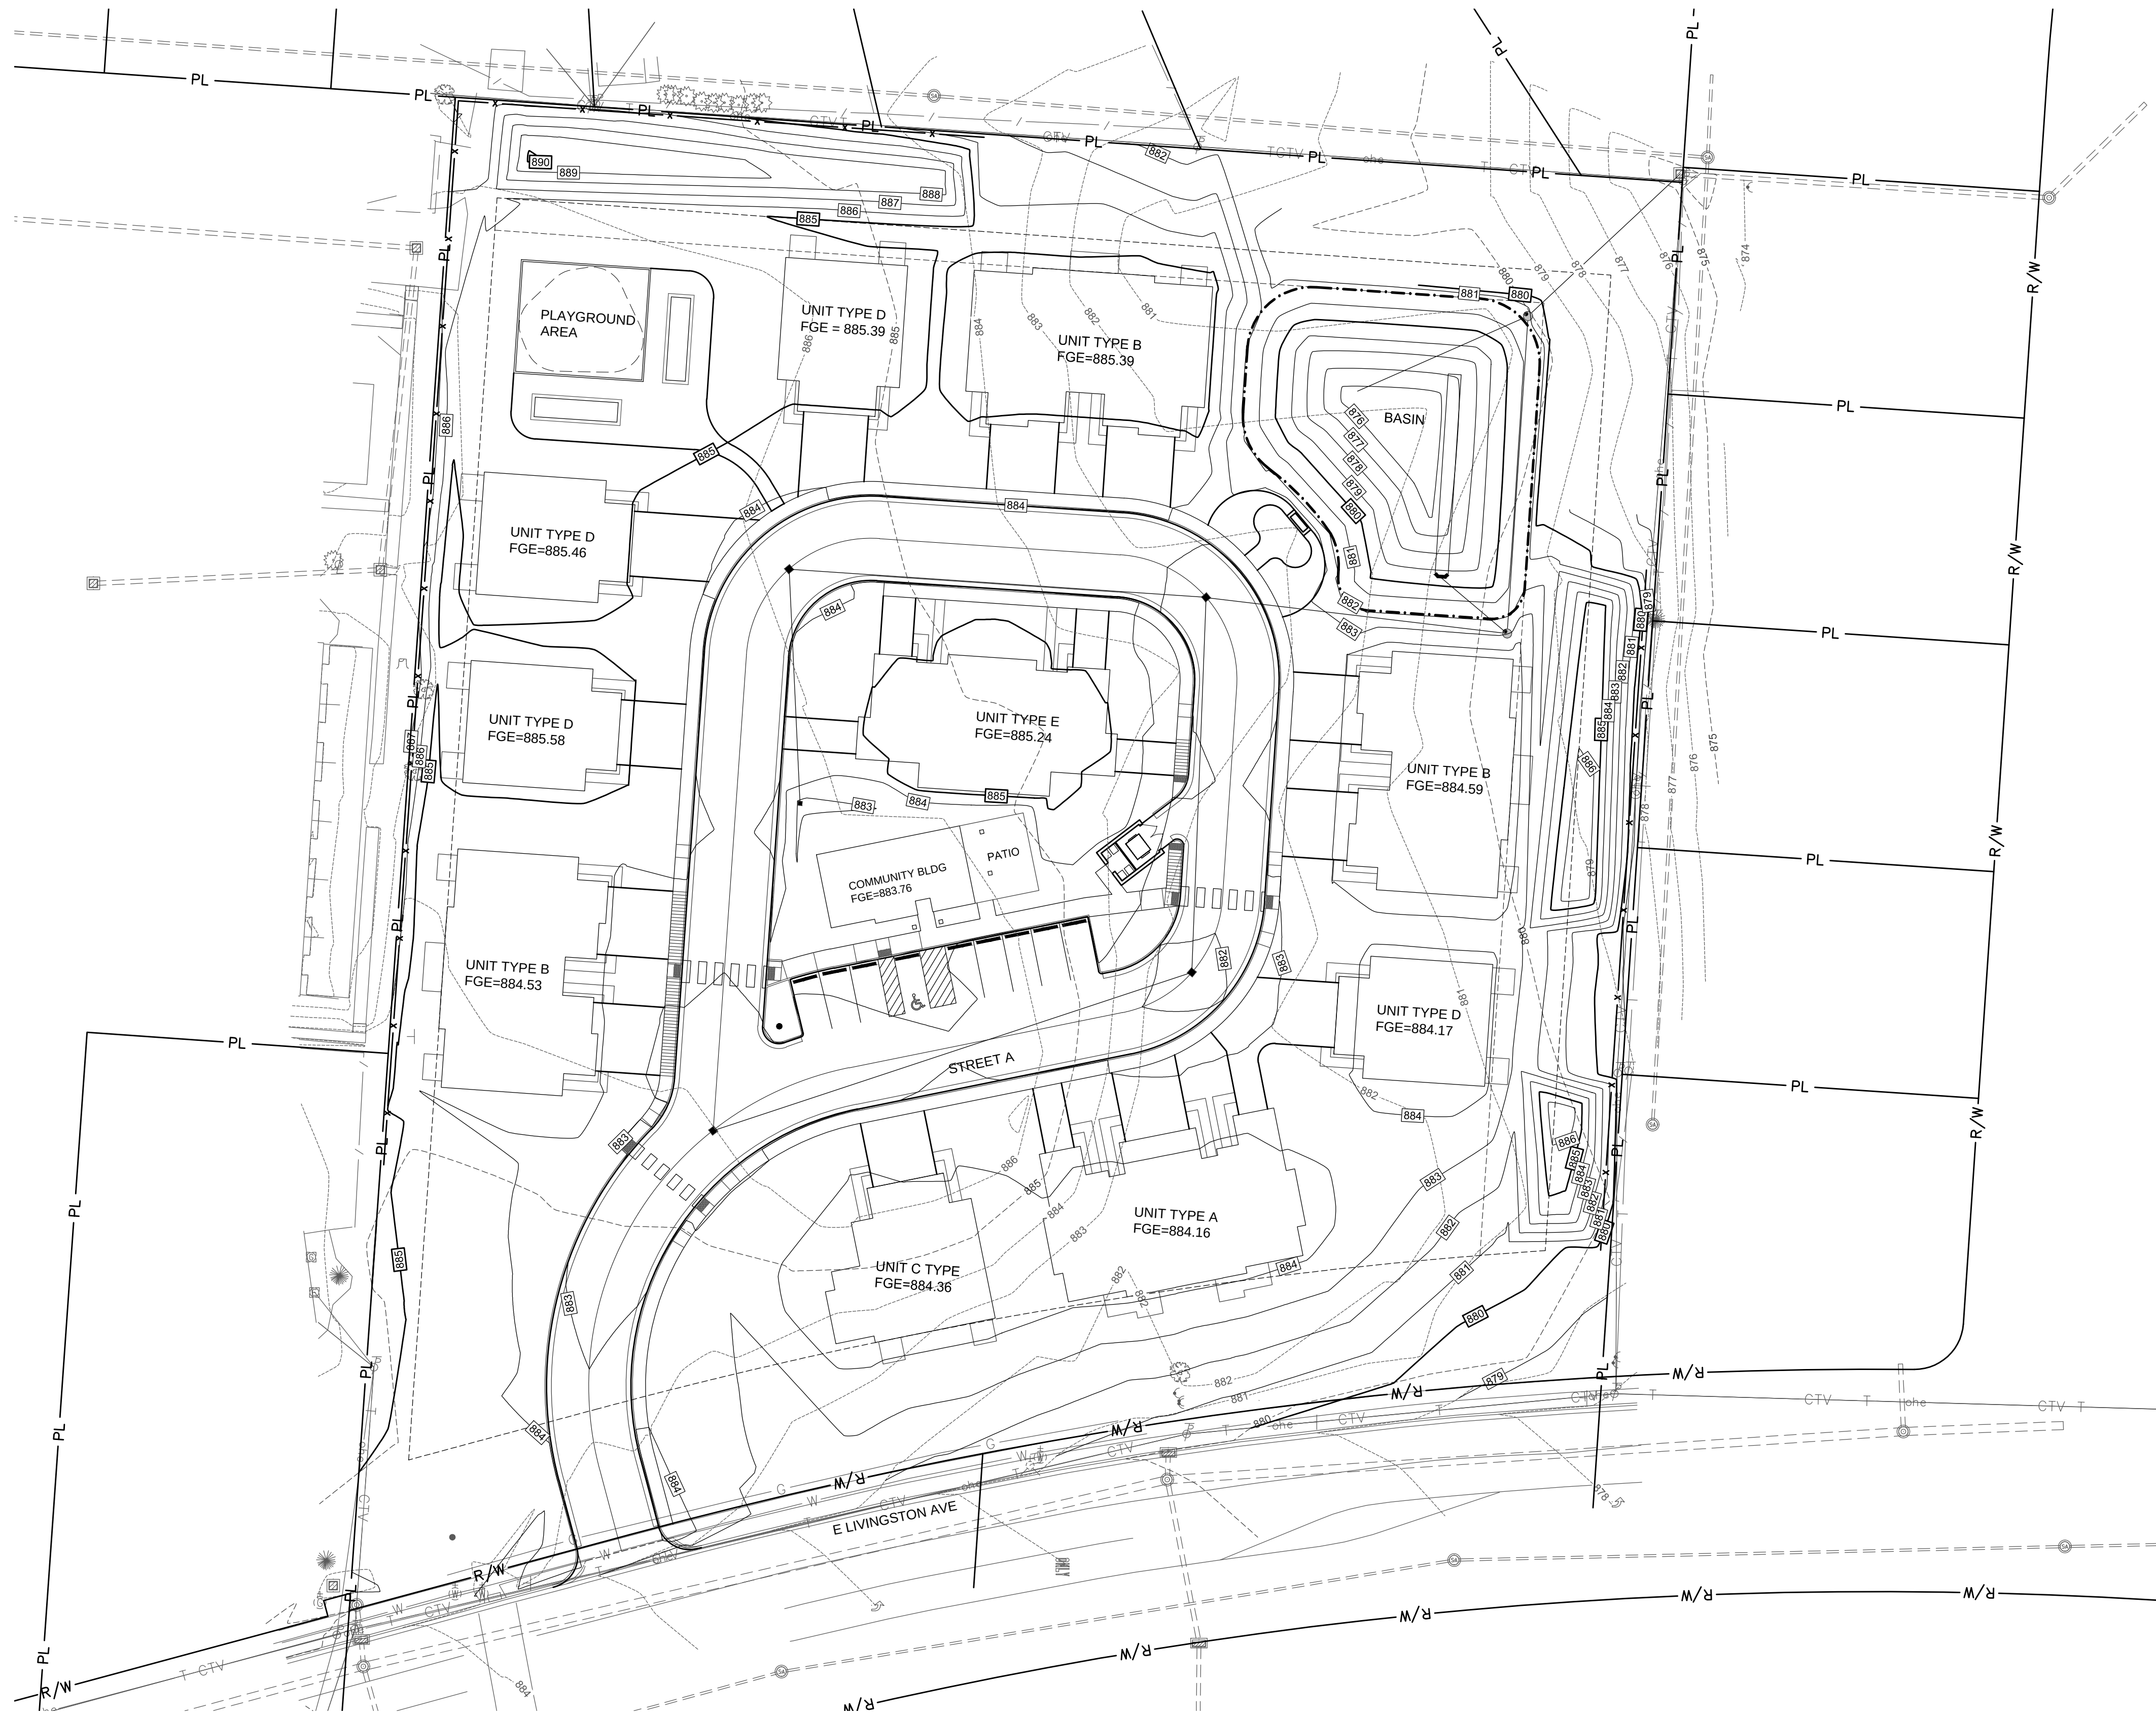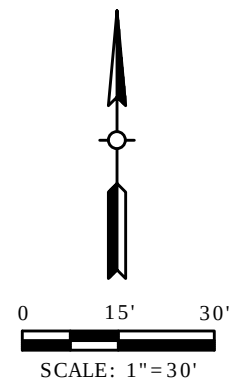

MAJOR SITE PLAN
SUBMITTAL

DATE: 11/2/17
PROJECT #: 2017.01761
COPYRIGHT: 2008
ISSUE DATE: 11/06/17

REVISIONS:	
value engineering	mm/dd/yy
permit comments	mm/dd/yy
owner changes	mm/dd/yy
xx	mm/dd/yy
xx	mm/dd/yy
C400 - OVERALL GRADING PLA



C:\Users\bmazich\Documents\17-16157 4 UNIT TH B_bmarzich.rvt



GENERAL NOTES


- 1. EACH CONTRACTOR IS RESPONSIBLE FOR LOCATING AND PROTECTING ALL EXISTING UTILITIES.
- 2. ALL DEMOLITION MATERIALS TO BE DISPOSED OF LEGALLY OFF SITE, UNLESS SPECIFICALLY NOTED OTHERWISE.
- 3. PLAN BASED ON TREE SURVEY PREPARED BY:
EDGE GROUP INC.
330 WEST SPRING STREET, STE 350
COLUMBUS, OHIO 43215
(614)486-3343
WWW.EDGEELA.COM

CONSTRUCTION NOTES

- ORANGE CONSTRUCTION FENCE. PLACE FENCE A MINIMUM OF ONE FOOT (1') OF RADIUS PER ONE INCH (1") OF CALIPER OF THE TREE. SEE DETAIL # 1, THIS SHEET.

LEGEND

- 176 — TREE NUMBER
- TREE LOCATION (APPROX.)

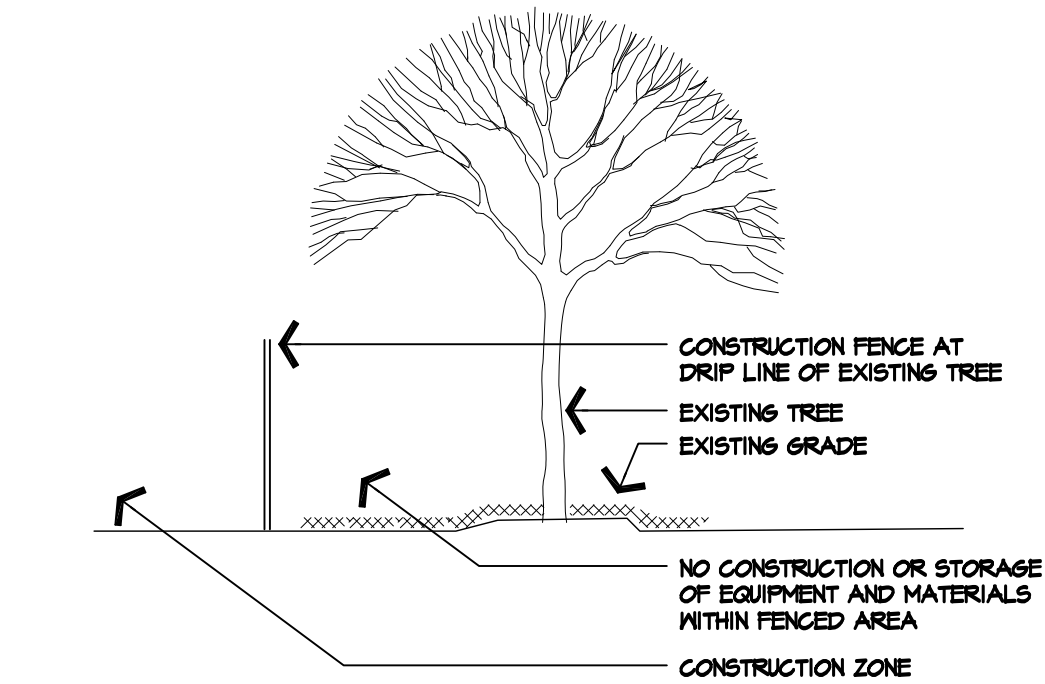

1 TREE PROTECTION FENCE

Blacklick Crossing

Building 'B'
Reynoldsburg, OH

© 2016 BY:
BERARDI +
PARTNERS, INC.
ARCHITECTS AND
ENGINEERS
ALL RIGHTS
RESERVED

THE ARRANGEMENTS DEPICTED HEREIN ARE THE SOLE PROPERTY OF BERARDI + PARTNERS, INC., ARCHITECTS AND ENGINEERS, AND MAY NOT BE REPRODUCED WITHOUT ITS WRITTEN PERMISSION

NOTE:

- 1. ALL BIDDERS SHALL VISIT THE SITE AND BECOME FAMILIAR WITH THE EXISTING CONDITIONS AND REQUIREMENTS OF THE PROJECT AND SHALL NOTIFY THE ARCHITECT OF ANY ERRORS AND OMISSIONS SUBSEQUENTLY DISCOVERED IN THE CONTRACT DOCUMENTS.
- 2. THE CONTRACT DOCUMENTS ARE COMPRISED OF THE DRAWINGS AND THE PROJECT MANUAL IN THEIR ENTIRETY. THE INFORMATION IN THESE DOCUMENTS IS DEPENDENT UPON AND COMPLEMENTARY OF EACH OTHER. SEPARATION OF THE CONTRACT DOCUMENTS SHALL NOT BE PERMITTED. IF THE CONTRACTOR CHOOSES TO SEPARATE THE DOCUMENTS, THEY DO SO AT THEIR OWN RISK AND EXPENSE.
- 3. ADDITIONALLY, SEE GENERAL INFORMATION ON "40" SHEETS.
- 4. THE CLIENT ACKNOWLEDGES THE CONSULTANTS (ARCHITECT) DRAWINGS AND SPECIFICATION, INCLUDING ALL DOCUMENTS ON ELECTRONIC MEDIA AS INSTRUMENTS OF THE CONSULTANTS (ARCHITECT) PROFESSIONAL SERVICE. THE CLIENT SHALL NOT REUSE OR MAKE OR PERMIT TO BE MADE ANY MODIFICATION TO THE DRAWINGS AND SPECIFICATIONS WITHOUT THE PRIOR WRITTEN AUTHORIZATION OF THE CONSULTANT (ARCHITECT). THE CLIENT AGREES TO WAIVE ANY CLAIM AGAINST THE CONSULTANT (ARCHITECT) ARISING FROM ANY UNAUTHORIZED TRANSFER, REUSE OR MODIFICATION OF THE DRAWINGS AND SPECIFICATIONS.
- 5. ARCHITECT CANNOT WARRANT THE ACCURACY OF DATA CONTAINED HEREIN, ANY USE OR REUSE OF ORIGINAL OR ALTERED CAD/DRAWING MATERIALS BY THE USER OR OTHER PARTIES WITHOUT THE REVIEW AND WRITTEN APPROVAL OF THE ARCHITECT SHALL BE AT THE SOLE RISK OF THE USER. FURTHERMORE, USER AGREES TO DEFEND, INDEMNIFY, AND HOLD ARCHITECT HARMLESS FROM ALL CLAIMS, INJURIES, DAMAGES, LOSSES, EXPENSES, AND ATTORNEY'S FEES ARISING OUT OF THE MODIFICATION OR REUSE OF THESE MATERIALS.
- 6. THESE DRAWINGS AS PART OF THE CONTRACT DOCUMENTS ARE DIAGRAMMATIC AND ARE NOT INTENDED TO DEFINE EXACT QUANTITIES. LOCATIONS OR COOIFIED REQUIREMENTS. THE DRAWINGS SHALL NOT BE SCALED. EXACT STATE AND LOCAL CODE REQUIREMENTS AND OTHER APPLICABLE CODE REQUIREMENTS SHALL BE VERIFIED BY AND ARE THE SOLE RESPONSIBILITY OF THIS CONTRACTOR, ANY INFORMATION WHICH DIRECTLY CONFLICTS WITH ANY OF THESE CODES OR ANY DISCREPANCIES FOUND IN THE CONTRACT DOCUMENTS SHALL BE BROUGHT TO THE ATTENTION OF THE PROJECT ARCHITECT.

Major Site Plan

PROJECT DATE: 11/02/2017
PROJECT #: 16157

Description	Date
-------------	------

TREE PRESERVATION AND REMOVAL PLAN



L101



EDGE

PLANNING • LANDSCAPE ARCHITECTURE • URBAN DESIGN

330 WEST SPRING STREET, SUITE 350
COLUMBUS, OHIO 43215
614-486-3343

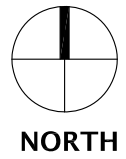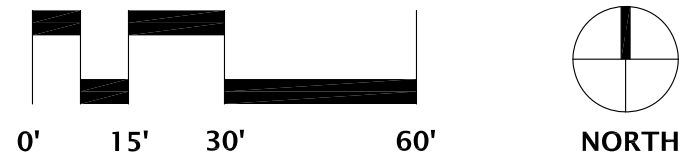

TREE INVENTORY

TREE NUMBER	SPECIES	DBH	CONDITION	COMMENTS	1180.5
200	RED OAK	36"	AVERAGE	PRESERVE	
201	HICKORY	20"	AVERAGE	PRESERVE	
202	RED OAK	12"	AVERAGE	REMOVE	2
203	RED OAK	22"	GOOD	REMOVE	2
204	COTTONWOOD	10"	POOR	REMOVE - EXEMPT	2
205	COTTONWOOD	12"	POOR	REMOVE - EXEMPT	2
206	ASH	12"	DEAD	REMOVE - EXEMPT	
207	MULBERRY	8"	POOR	REMOVE - EXEMPT	4
208	ASH	18"	POOR	REMOVE - EXEMPT	4
209	PIN OAK	8"	POOR	REMOVE - EXEMPT	2
210	MULBERRY	12"	POOR	REMOVE - EXEMPT	4
211	ASH	12"	DEAD	REMOVE - EXEMPT	
212	ASH	12"	DEAD	REMOVE - EXEMPT	
213	ASH	8"	DEAD	REMOVE - EXEMPT	
214	ASH	10"	DEAD	REMOVE - EXEMPT	
215	ASH	12"	DEAD	REMOVE - EXEMPT	
216	PIN OAK	10"	AVERAGE	PRESERVE	2
217	COTTONWOOD	18"	AVERAGE	PRESERVE	2
218	WALNUT	10"	AVERAGE	REMOVE	
219	APPLE	6" MULTI-STEM	POOR	REMOVE - EXEMPT	4
220	PIN OAK	30"	AVERAGE	PRESERVE	2
221	CHERRY	6" MULTI-STEM	POOR	PRESERVE	2
222	ELM	36"	POOR	REMOVE - EXEMPT	2
223	SILVER MAPLE	30"	POOR	REMOVE - EXEMPT	4
224	ASH	6"	DEAD	REMOVE - EXEMPT	
225	COTTONWOOD	8"	POOR	PRESERVE	2
226	ASH	6"	POOR	REMOVE - EXEMPT	4
227	WALNUT	12"	POOR	PRESERVE	2
228	ASH	14"	DEAD	REMOVE - EXEMPT	
229	LINDEN	6"	POOR	PRESERVE	2
230	ASH	24"	DEAD	REMOVE - EXEMPT	
231	WALNUT	10"	POOR	PRESERVE	2
232	BLACK LOCUST	10"	DEAD	REMOVE - EXEMPT	
233	EASTERN WHITE PINE	8"	POOR	REMOVE - EXEMPT	2
234	SILVER MAPLE	14"	POOR	REMOVE - EXEMPT	2
235	ASH	6"	POOR	REMOVE - EXEMPT	4
236	SUGAR MAPLE	14"	POOR	REMOVE - EXEMPT	2
237	ASH	8"	POOR	REMOVE - EXEMPT	4
238	ASH	6"	POOR	REMOVE - EXEMPT	4
239	ASH	6"	DEAD	REMOVE - EXEMPT	
240	ASH	12"	POOR	REMOVE - EXEMPT	4
241	ASH	6"	POOR	REMOVE - EXEMPT	4
242	ASH	10"	POOR	REMOVE - EXEMPT	4
243	ASH	16"	DEAD	REMOVE - EXEMPT	
244	ASH	18"	DEAD	REMOVE - EXEMPT	
245	ASH	10"	POOR	REMOVE - EXEMPT	4
246	SILVER MAPLE	6"	POOR	REMOVE - EXEMPT	4
247	ASH	6" MULTI-STEM	DEAD	REMOVE - EXEMPT	
248	HONEYLOCUST	9"	AVERAGE	REMOVE	
249	ASH	7"	DEAD	REMOVE - EXEMPT	
250	SILVER MAPLE	20"	POOR	REMOVE - EXEMPT	4
251	SPRUCE	7"	POOR	REMOVE - EXEMPT	2
252	ASH	8"	POOR	REMOVE - EXEMPT	4
253	SUGAR MAPLE	16"	GOOD	REMOVE	2
254	CHERRY	8"	DEAD	REMOVE - EXEMPT	
255	ASH	7"	DEAD	REMOVE - EXEMPT	
256	AMERICAN ELM	7"	POOR	REMOVE - EXEMPT	2
257	ASH	20"	DEAD	REMOVE - EXEMPT	
258	ASH	16"	DEAD	REMOVE - EXEMPT	
259	ASH	7"	DEAD	REMOVE - EXEMPT	
260	AMERICAN ELM	10"	POOR	REMOVE - EXEMPT	2
261	WALNUT	12"	AVERAGE	PRESERVE	
262	SUGAR MAPLE	18"	POOR	PRESERVE	
263	AMERICAN ELM	10"	POOR	PRESERVE	
264	SUGAR MAPLE	14"	POOR	PRESERVE	
265	SUGAR MAPLE	12"	AVERAGE	REMOVE	

TREE INVENTORY

TREE NUMBER	SPECIES	DBH	CONDITION	COMMENTS	1180.5
266	SUGAR MAPLE	12"	AVERAGE	PRESERVE	
267	SUGAR MAPLE	10"	AVERAGE	PRESERVE	
268	SILVER MAPLE	7"	AVERAGE	PRESERVE	
269	SILVER MAPLE	15"	POOR	PRESERVE	
270	SILVER MAPLE	7"	POOR	PRESERVE	
271	SILVER MAPLE	14"	POOR	PRESERVE	
272	AMERICAN ELM	10"	POOR	PRESERVE	
273	SUGAR MAPLE	10"	POOR	PRESERVE	
274	SILVER MAPLE	10"	POOR	PRESERVE	4
275	SILVER MAPLE	8"	POOR	PRESERVE	4
276	SILVER MAPLE	10"	POOR	PRESERVE	4
277	SILVER MAPLE	10"	POOR	PRESERVE	4
278	SILVER MAPLE	14"	POOR	REMOVE - EXEMPT	4
279	CHERRY	10"	DEAD	REMOVE - EXEMPT	
280	ASH	12"	POOR	REMOVE - EXEMPT	4
281	MULBERRY	10"	POOR	REMOVE - EXEMPT	4
282	CRABAPPLE	12" MULTI-STEM	POOR	REMOVE - EXEMPT	4
283	ASH	6"	DEAD	REMOVE - EXEMPT	
284	AMERICAN ELM	6" MULTI-STEM	POOR	REMOVE - EXEMPT	
285	SILVER MAPLE	10"	POOR	PRESERVE	4
286	SILVER MAPLE	16"	POOR	PRESERVE	4
287	CRABAPPLE	6"	DEAD	REMOVE - EXEMPT	
288	CHERRY	6"	POOR	PRESERVE	
289	ASH	8"	DEAD	REMOVE - EXEMPT	
290	AMERICAN ELM	10"	POOR	REMOVE - EXEMPT	
291	ASH	10"	POOR	REMOVE - EXEMPT	4
292	SUGAR MAPLE	8"	POOR	PRESERVE	
293	ASH	8"	POOR	REMOVE - EXEMPT	4
294	ASH	10"	POOR	REMOVE - EXEMPT	4
295	AMERICAN ELM	6" MULTI-STEM	POOR	PRESERVE	
296	CHERRY	8"	POOR	PRESERVE	
297	SILVER MAPLE	16"	AVERAGE	PRESERVE	
298	AMERICAN ELM	6"	POOR	PRESERVE	
299	PIN OAK	14"	POOR	REMOVE - EXEMPT	
300	AMERICAN ELM	10"	POOR	REMOVE - EXEMPT	
301	SILVER MAPLE	14"	POOR	REMOVE - EXEMPT	4
302	ASH	6"	DEAD	REMOVE - EXEMPT	
303	ASH	8"	DEAD	REMOVE - EXEMPT	
304	CHERRY	6"	POOR	PRESERVE	
305	ASH	20"	DEAD	REMOVE - EXEMPT	
306	AMERICAN ELM	6"	AVERAGE	PRESERVE	
307	ASH	6"	POOR	REMOVE - EXEMPT	4
308	AMERICAN ELM	18"	AVERAGE	REMOVE	2
309	ASH	8"	DEAD	REMOVE - EXEMPT	
310	AMERICAN ELM	10"	POOR	REMOVE - EXEMPT	2
311	AMERICAN ELM	30"	POOR	PRESERVE	2
312	ASH	10"	DEAD	REMOVE - EXEMPT	
313	ASH	10"	DEAD	REMOVE - EXEMPT	
314	ASH	10"	DEAD	REMOVE - EXEMPT	
315	SILVER MAPLE	16"	POOR	PRESERVE	4
316	SILVER MAPLE	12"	POOR	PRESERVE	4
317	SILVER MAPLE	12"	POOR	PRESERVE	4
318	AMERICAN ELM	14"	POOR	PRESERVE	
319	AMERICAN ELM	14"	POOR	PRESERVE	
320	AMERICAN ELM	12"	AVERAGE	REMOVE	
321	SILVER MAPLE	16"	POOR	REMOVE - EXEMPT	4
322	ASH	18"	DEAD	REMOVE - EXEMPT	
323	AMERICAN ELM	10"	POOR	REMOVE - EXEMPT	2
324	ASH	6"	DEAD	REMOVE - EXEMPT	
325	ASH	6" MULTI-STEM	DEAD	REMOVE - EXEMPT	
326	AMERICAN ELM	9"	POOR	REMOVE - EXEMPT	2
327	ASH	7"	DEAD	REMOVE - EXEMPT	
328	ASH	20"	DEAD	REMOVE - EXEMPT	
329	ASH	7"	DEAD	REMOVE - EXEMPT	
330	ASH	8"	DEAD	REMOVE - EXEMPT	
331	WALNUT	16"	POOR	REMOVE - EXEMPT	2

TREE INVENTORY

TREE NUMBER	SPECIES	DBH	CONDITION	COMMENTS	1180.5
332	WALNUT	10"	POOR	REMOVE - EXEMPT	2
333	ASH	6"	DEAD	REMOVE - EXEMPT	
334	WALNUT	10"	POOR	REMOVE - EXEMPT	2
335	ASH	12"	DEAD	REMOVE - EXEMPT	
336	ASH	8"	DEAD	REMOVE - EXEMPT	
337	ASH	10"	DEAD	REMOVE - EXEMPT	
338	ASH	14"	POOR	REMOVE - EXEMPT	4
339	ASH	8"	DEAD	REMOVE - EXEMPT	
340	ASH	12"	DEAD	REMOVE - EXEMPT	
341	ASH	10"	DEAD	REMOVE - EXEMPT	
342	ASH	10"	DEAD	REMOVE - EXEMPT	
343	ASH	10"	DEAD	REMOVE - EXEMPT	
344	ASH	8"	DEAD	REMOVE - EXEMPT	
345	ASH	6"	DEAD	REMOVE - EXEMPT	
346	CHERRY	6"	POOR	REMOVE - EXEMPT	2
347	CRABAPPLE	6"	POOR	REMOVE - EXEMPT	4
348	ASH	10"	DEAD	REMOVE - EXEMPT	
349	ASH	12"	DEAD	REMOVE - EXEMPT	
350	ASH	8"	DEAD	REMOVE - EXEMPT	
351	ASH	12"	DEAD	REMOVE - EXEMPT	
352	ASH	12"	DEAD	REMOVE - EXEMPT	
353	ASH	12" MULTI-STEM	POOR	PRESERVE	4
354	ASH	8"	POOR	PRESERVE	4
355	ASH	18"	DEAD	REMOVE - EXEMPT	
356	ASH	16"	DEAD	REMOVE - EXEMPT	

CONDITION CATEGORIES

GOOD
AVERAGE
POOR
DEAD

MAJOR TREES REMOVED PER
'TREE PRESERVATION' SECTION 1180.5 (b)

8

MAJOR TREE REMOVED INDICATED BY TONE.

Blacklick Crossing

Building 'B'
Reynoldsburg, OH

© 2016 BY:
BERARDI +
PARTNERS, INC.
ARCHITECTS AND
ENGINEERS
ALL RIGHTS
RESERVED

THE ARRANGEMENTS DEPICTED HEREIN ARE THE
SOLE PROPERTY OF BERARDI + PARTNERS, INC.,
ARCHITECTS AND ENGINEERS, AND MAY NOT BE
REPRODUCED WITHOUT ITS WRITTEN PERMISSION

NOTE:

1. ALL BIDDERS SHALL VISIT THE SITE AND
BECOME FAMILIAR WITH THE EXISTING CONDITIONS
AND REQUIREMENTS OF THE PROJECT AND
SHALL NOTIFY THE ARCHITECT OF ANY ERRORS
AND OMISSIONS SUBSEQUENTLY DISCOVERED IN
THE CONTRACT DOCUMENTS.
2. THE CONTRACT DOCUMENTS ARE COMPRISED
OF THE DRAWINGS AND THE PROJECT MANUAL IN
THEIR ENTIRETY. THE INFORMATION IN THESE
DOCUMENTS IS DEPENDENT UPON AND
COMPLEMENTARY OF EACH OTHER.
SEPARATION OF THE CONTRACT DOCUMENTS
SHALL NOT BE PERMITTED. IF THE CONTRACTOR
CHOSES TO SEPARATE THE DOCUMENTS, THEY
DO SO AT THEIR OWN RISK AND EXPENSE.
3. ADDITIONALLY, SEE GENERAL INFORMATION ON
"NOTES" SHEETS.
4. THE CLIENT ACKNOWLEDGES THE CONSULTANTS
(ARCHITECT) DRAWINGS AND SPECIFICATION,
INCLUDING ALL DOCUMENTS ON ELECTRONIC
MEDIA AS INSTRUMENTS OF THE CONSULTANTS
(ARCHITECT) PROFESSIONAL SERVICE. THE
CLIENT SHALL NOT REUSE OR MAKE OR PERMIT
TO BE MADE ANY MODIFICATION TO THE
DRAWINGS AND SPECIFICATIONS WITHOUT THE
PRIOR WRITTEN AUTHORIZATION OF THE
CONSULTANT (ARCHITECT). THE CLIENT AGREES
TO WAIVE ANY CLAIM AGAINST THE CONSULTANT
(ARCHITECT) ARISING FROM ANY UNAUTHORIZED
TRANSFER, REUSE OR MODIFICATION OF THE
DRAWINGS AND SPECIFICATIONS.
5. ARCHITECT CANNOT WARRANT THE ACCURACY
OF DATA CONTAINED HEREIN, ANY USE OR REUSE
OF ORIGINAL OR ALTERED CAD/DWG DESIGN
MATERIALS BY THE USER OR OTHER PARTIES
WITHOUT THE REVIEW AND WRITTEN APPROVAL
OF THE ARCHITECT SHALL BE AT THE SOLE RISK
OF THE USER. FURTHERMORE, USER AGREES TO
DEFEND, INDEMNIFY, AND HOLD ARCHITECT
HARMLESS FROM ALL CLAIMS, INJURIES,
DAMAGES, LOSSES, EXPENSES, AND ATTORNEY'S
FEES ARISING OUT OF THE MODIFICATION OR
REUSE OF THESE MATERIALS.
6. THESE DRAWINGS AS PART OF THE CONTRACT
DOCUMENTS ARE DIAGRAMMATIC AND ARE NOT
INTENDED TO DEFINE EXACT QUANTITIES,
LOCATIONS OR COORDINATE REQUIREMENTS. THE
DRAWINGS SHALL NOT BE SCALED. EXACT
STATE AND LOCAL CODE REQUIREMENTS AND
OTHER APPLICABLE CODE REQUIREMENTS SHALL
BE VERIFIED BY AND ARE THE SOLE
RESPONSIBILITY OF THIS CONTRACTOR. ANY
INFORMATION WHICH DIRECTLY CONFLICTS WITH
ANY OF THESE CODES OR ANY DISCREPANCIES
FOUND IN THE CONTRACT DOCUMENTS SHALL BE
BROUGHT TO THE ATTENTION OF THE PROJECT
ARCHITECT.

Major Site Plan

PROJECT DATE: 11/02/2017
PROJECT #: 16157

Description	Date
-------------	------


TREE
PRESERVATION
AND
REMOVAL PLAN

L102

EDGE

PLANNING • LANDSCAPE ARCHITECTURE • URBAN DESIGN

330 WEST SPRING STREET, SUITE 350
COLUMBUS, OHIO 43215
614-486-3343

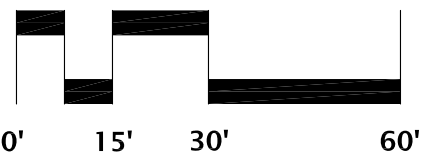

berardi +
architecture + interior design + engineering

SITE COMPLIANCE DATA

1180.04 - INTERIOR LOT LANDSCAPING	REQUIRED	PROVIDED
1180.04 (a)(1) 1/2" TRUNK DIAMETER FOR EVERY 150 SF OF BUILDING GROUND COVERAGE (2" MIN. OF TOTAL TRUNK DIA.)	72" OF TREE CALIPER 21,346 BLDG SF/150= 142.3 x 5" = 71.5"	16 TREES @ 2" CAL. = 28"

1180.04 (c)
CREDIT FOR EXISTING TREES
CREDIT FOR EXISTING TREES IN AGGREGATE INCHES

CALIPER	NUMBER OF TREE CREDITS	NUMBER OF PRESERVED TREES	NUMBER OF CREDITS
20 INCHES	4	4	16
18-19 INCHES	3	10	30
8-12 INCHES	2	19	38
2-7 INCHES	1	7	7

TOTAL NUMBER
OF CREDITS FOR
PRESERVED TREES = 91

GENERAL NOTES

- EACH CONTRACTOR IS TO VERIFY WITH OWNER AND UTILITY COMPANIES THE LOCATIONS OF ALL UTILITIES PRIOR TO CONSTRUCTION, TO DETERMINE IN THE FIELD THE ACTUAL LOCATIONS AND ELEVATIONS OF ALL EXISTING UTILITIES, WHETHER SHOWN ON THE PLANS OR NOT. THE CONTRACTOR SHALL CALL UTILITY PROTECTION SERVICE 72 HOURS PRIOR TO CONSTRUCTION.
- EXAMINE FINISH SURFACE, GRADES, TOPSOIL QUALITY AND DEPTH. DO NOT START ANY WORK UNTIL UNSATISFACTORY CONDITIONS HAVE BEEN CORRECTED. VERIFY LIMITS OF WORK BEFORE STARTING.
- CONTRACTOR RESPONSIBLE FOR COST OF REPAIRS TO EXISTING SITE CONDITIONS WHEN DAMAGED BY CONTRACTOR. REPAIR TO THE SATISFACTION OF THE OWNER.
- ALL PLANT MASSES TO BE CONTAINED WITHIN 3" DEEP HARDWOOD BARK MULCH BED.
- CONTRACTOR SHALL MAINTAIN POSITIVE DRAINAGE IN LAWN AREAS.
- FINE GRADE LAWN AREAS TO PROVIDE A SMOOTH AND CONTINUAL GRADE FREE OF IRREGULARITIES OR DEPRESSIONS.
- CONTRACTOR SHALL SEED OR SOD ALL AREAS DISTURBED DURING CONSTRUCTION. SEE PLAN.
- ALL PLANTS SHALL MEET OR EXCEED STANDARDS SET IN THE U.S.A. STANDARD FOR NURSERY STOCK.
- ALL PLANTING OPERATIONS SHALL ADHERE TO THE AMERICAN ASSOCIATION OF NURSERYMEN STANDARDS.

CONSTRUCTION NOTES

- LAWN AREA, FILL WITH TOPSOIL, MINIMUM DEPTH SHALL BE 4". MEET ADJACENT SURFACES FLUSH. PROVIDE POSITIVE DRAINAGE ACROSS ALL SURFACES.
- LANDSCAPE AREA, FILL WITH TOPSOIL, MINIMUM DEPTH SHALL BE 24". MEET ADJACENT SURFACES FLUSH. PROVIDE POSITIVE DRAINAGE ACROSS ALL SURFACES.

Blacklick Crossing

Building 'B'
Reynoldsburg, OH

© 2016 BY:
BERARDI +
PARTNERS, INC.
ARCHITECTS AND
ENGINEERS
ALL RIGHTS
RESERVED

THE ARRANGEMENTS DEPICTED HEREIN ARE THE SOLE PROPERTY OF BERARDI + PARTNERS, INC., ARCHITECTS AND ENGINEERS, AND MAY NOT BE REPRODUCED WITHOUT ITS WRITTEN PERMISSION

NOTE:

- ALL BIDDERS SHALL VISIT THE SITE AND BECOME FAMILIAR WITH THE EXISTING CONDITIONS AND REQUIREMENTS OF THE PROJECT AND SHALL NOTIFY THE ARCHITECT OF ANY ERRORS AND OMISSIONS SUBSEQUENTLY DISCOVERED IN THE CONTRACT DOCUMENTS.
- THE CONTRACT DOCUMENTS ARE COMPRISED OF THE DRAWINGS AND THE PROJECT MANUAL IN THEIR ENTIRETY. THE INFORMATION IN THESE DOCUMENTS IS DEPENDENT UPON AND COMPLEMENTARY OF EACH OTHER.
- SEPARATION OF THE CONTRACT DOCUMENTS SHALL NOT BE PERMITTED. IF THE CONTRACTOR CHOOSES TO SEPARATE THE DOCUMENTS, THEY DO SO AT THEIR OWN RISK AND EXPENSE.
- ADDITIONALLY, SEE GENERAL INFORMATION ON "40" SHEETS.
- THE CLIENT ACKNOWLEDGES THE CONSULTANTS (ARCHITECT) DRAWINGS AND SPECIFICATION, INCLUDING ALL DOCUMENTS ON ELECTRONIC MEDIA AS INSTRUMENTS OF THE CONSULTANTS (ARCHITECT) PROFESSIONAL SERVICE. THE CLIENT SHALL NOT REUSE OR MAKE OR PERMIT TO BE MADE ANY MODIFICATION TO THE DRAWINGS AND SPECIFICATIONS WITHOUT THE PRIOR WRITTEN AUTHORIZATION OF THE CONSULTANT (ARCHITECT). THE CLIENT AGREES TO WAIVE ANY CLAIM AGAINST THE CONSULTANT (ARCHITECT) ARISING FROM ANY UNAUTHORIZED TRANSFER, REUSE OR MODIFICATION OF THE DRAWINGS AND SPECIFICATIONS.
- ARCHITECT CANNOT WARRANT THE ACCURACY OF DATA CONTAINED HEREIN, ANY USE OR REUSE OF ORIGINAL OR ALTERED CAD DESIGN MATERIALS BY THE USER OR OTHER PARTIES WITHOUT THE REVIEW AND WRITTEN APPROVAL OF THE ARCHITECT SHALL BE AT THE SOLE RISK OF THE USER. FURTHERMORE, USER AGREES TO DEFEND, INDEMNIFY, AND HOLD ARCHITECT HARMLESS FROM ALL CLAIMS, INJURIES, DAMAGES, LOSSES, EXPENSES, AND ATTORNEY'S FEES ARISING OUT OF THE MODIFICATION OR REUSE OF THESE MATERIALS.
- THESE DRAWINGS AS PART OF THE CONTRACT DOCUMENTS ARE DIAGRAMMATIC AND ARE NOT INTENDED TO DEFINE EXACT QUANTITIES, LOCATIONS OR COORDINATE REQUIREMENTS. THE DRAWINGS SHALL NOT BE SCALED. EXACT STATE AND LOCAL CODE REQUIREMENTS AND OTHER APPLICABLE CODE REQUIREMENTS SHALL BE VERIFIED BY AND ARE THE SOLE RESPONSIBILITY OF THIS CONTRACTOR. ANY INFORMATION WHICH DIRECTLY CONFLICTS WITH ANY OF THESE CODES OR ANY DISCREPANCIES FOUND IN THE CONTRACT DOCUMENTS SHALL BE BROUGHT TO THE ATTENTION OF THE PROJECT ARCHITECT.

Major Site Plan

PROJECT DATE: 11/02/2017
PROJECT #: 16157

Description Date

PLANTING PLAN





L201







EDGE

PLANNING • LANDSCAPE ARCHITECTURE • URBAN DESIGN

330 WEST SPRING STREET, SUITE 350
COLUMBUS, OHIO 43215
614-486-3343

berardi +
architecture + interior design + engineering

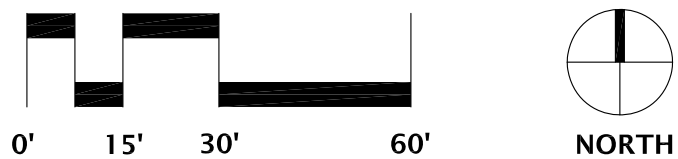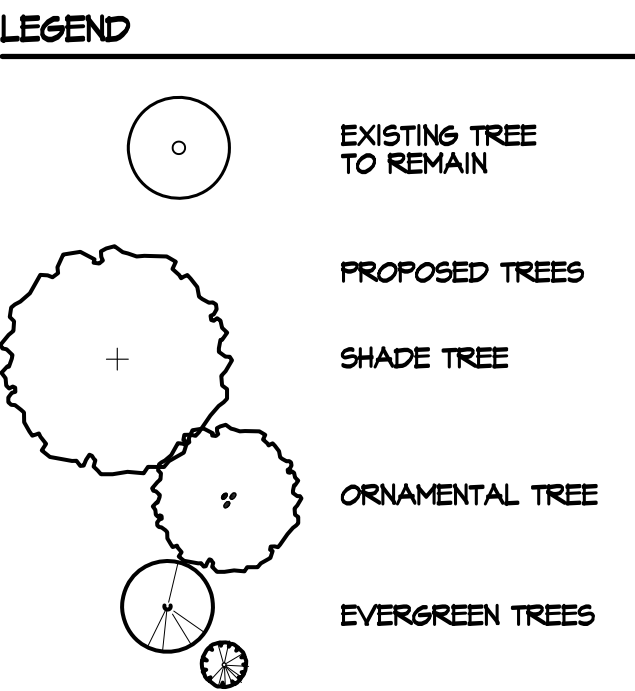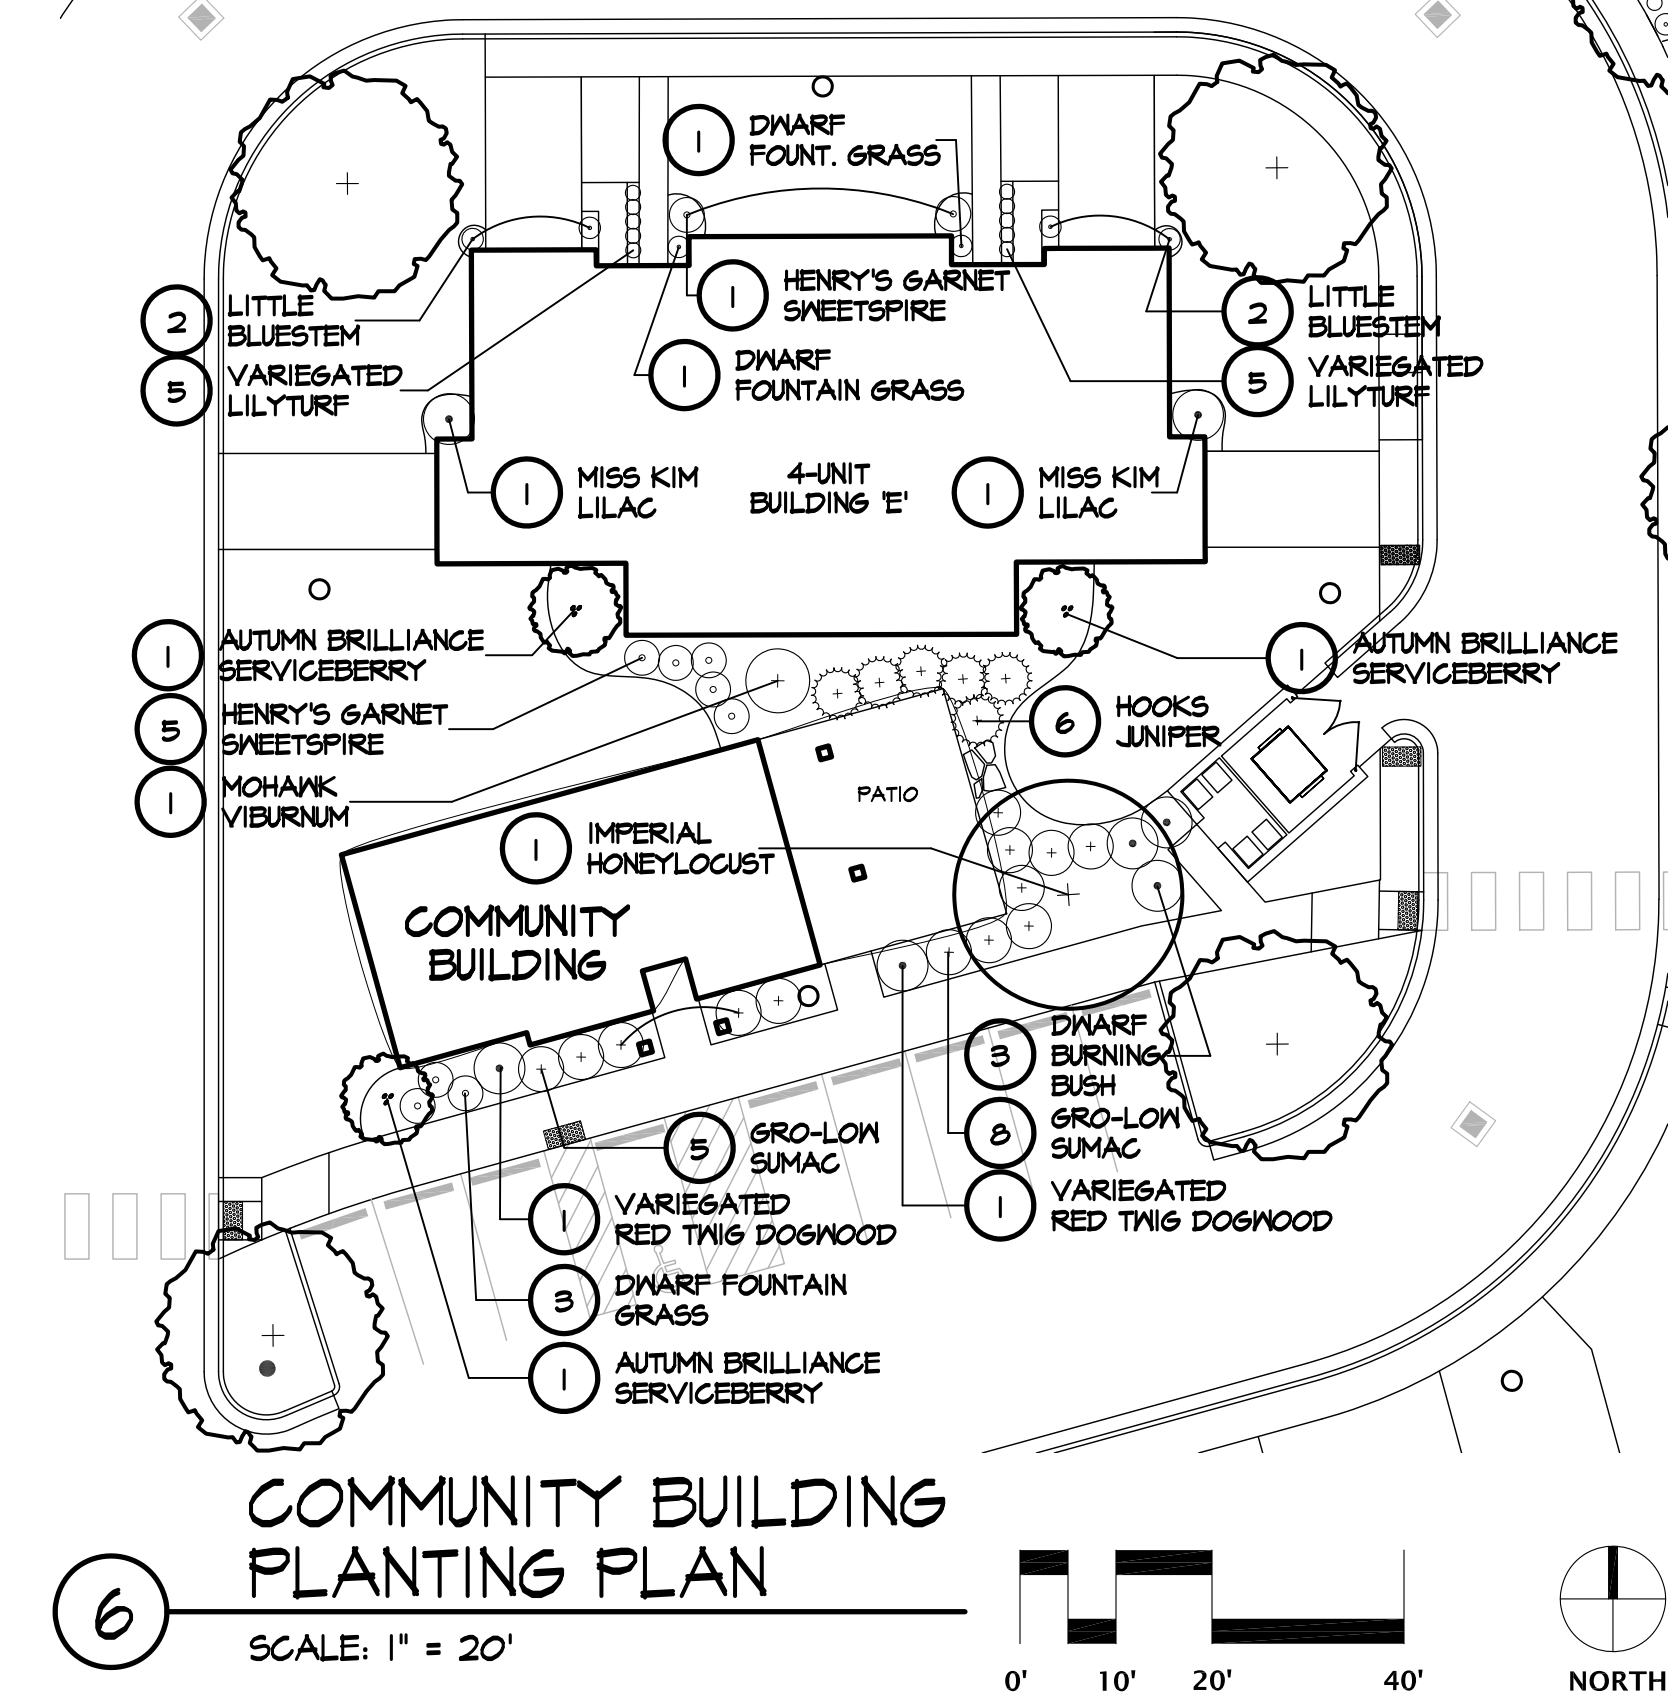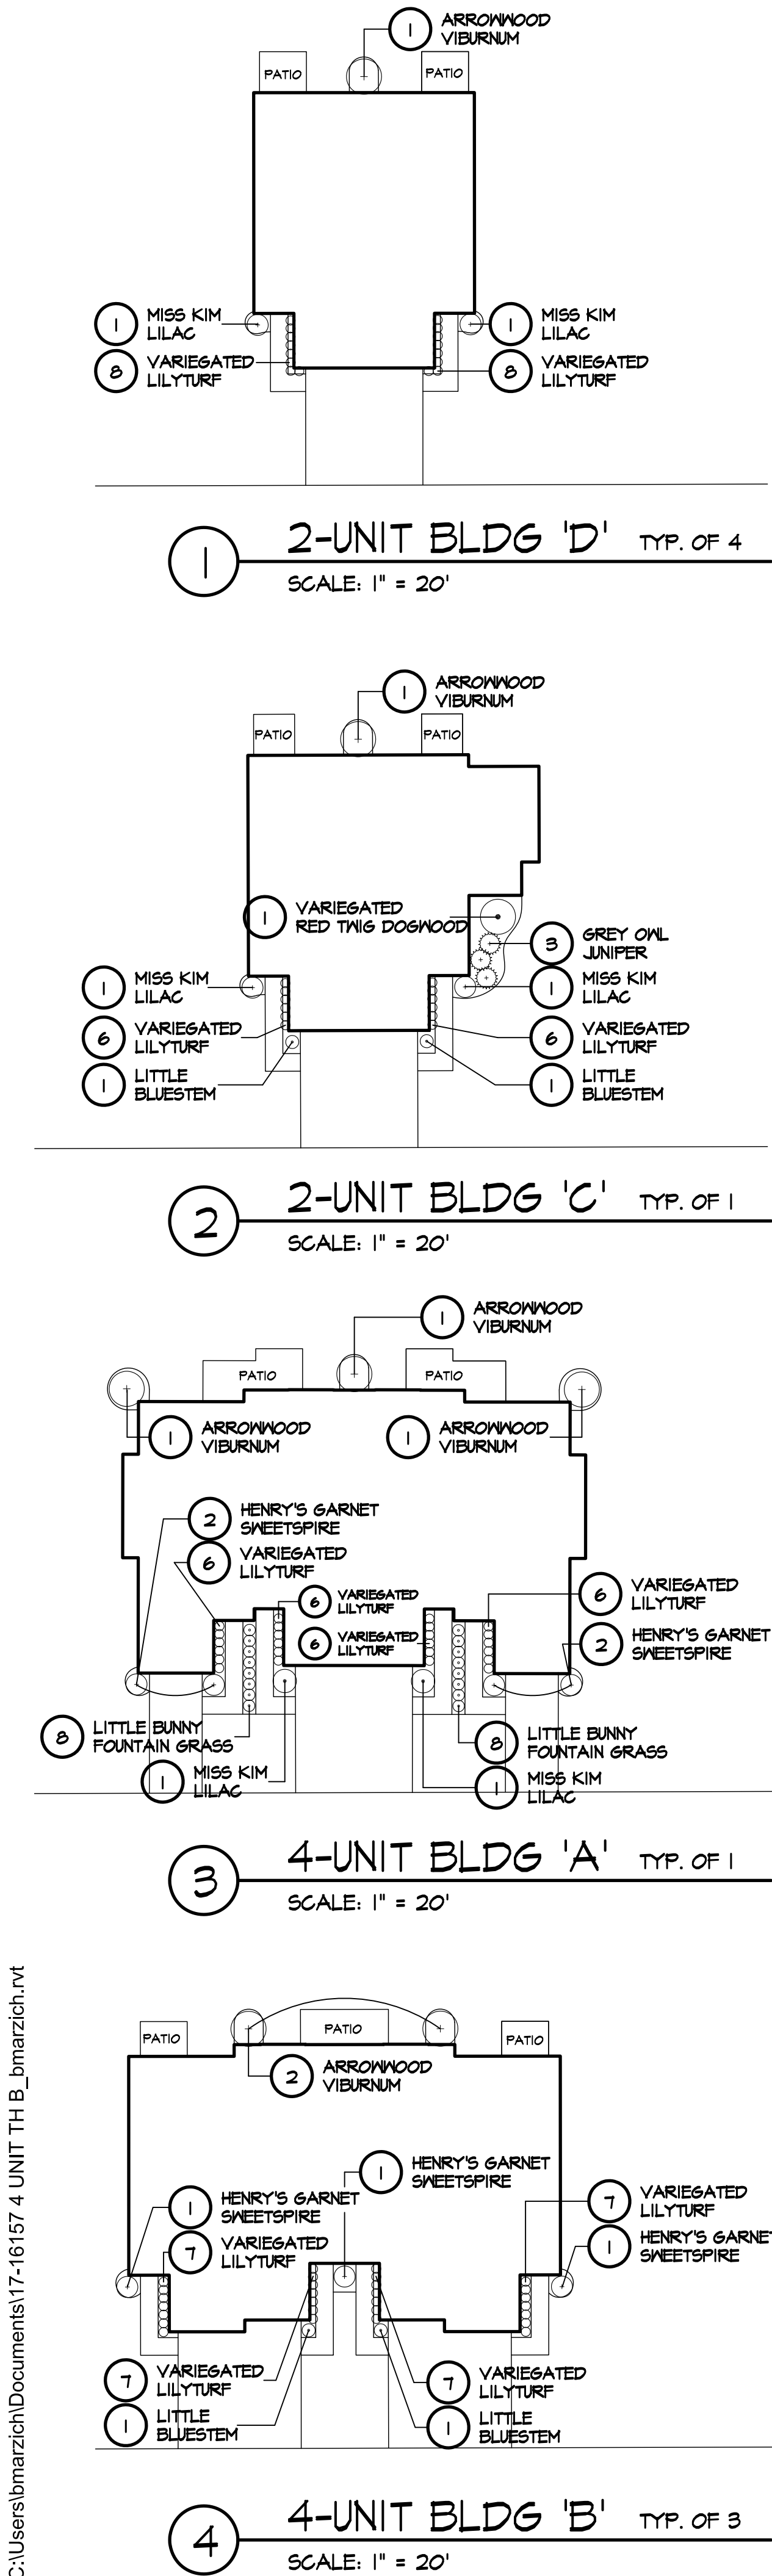

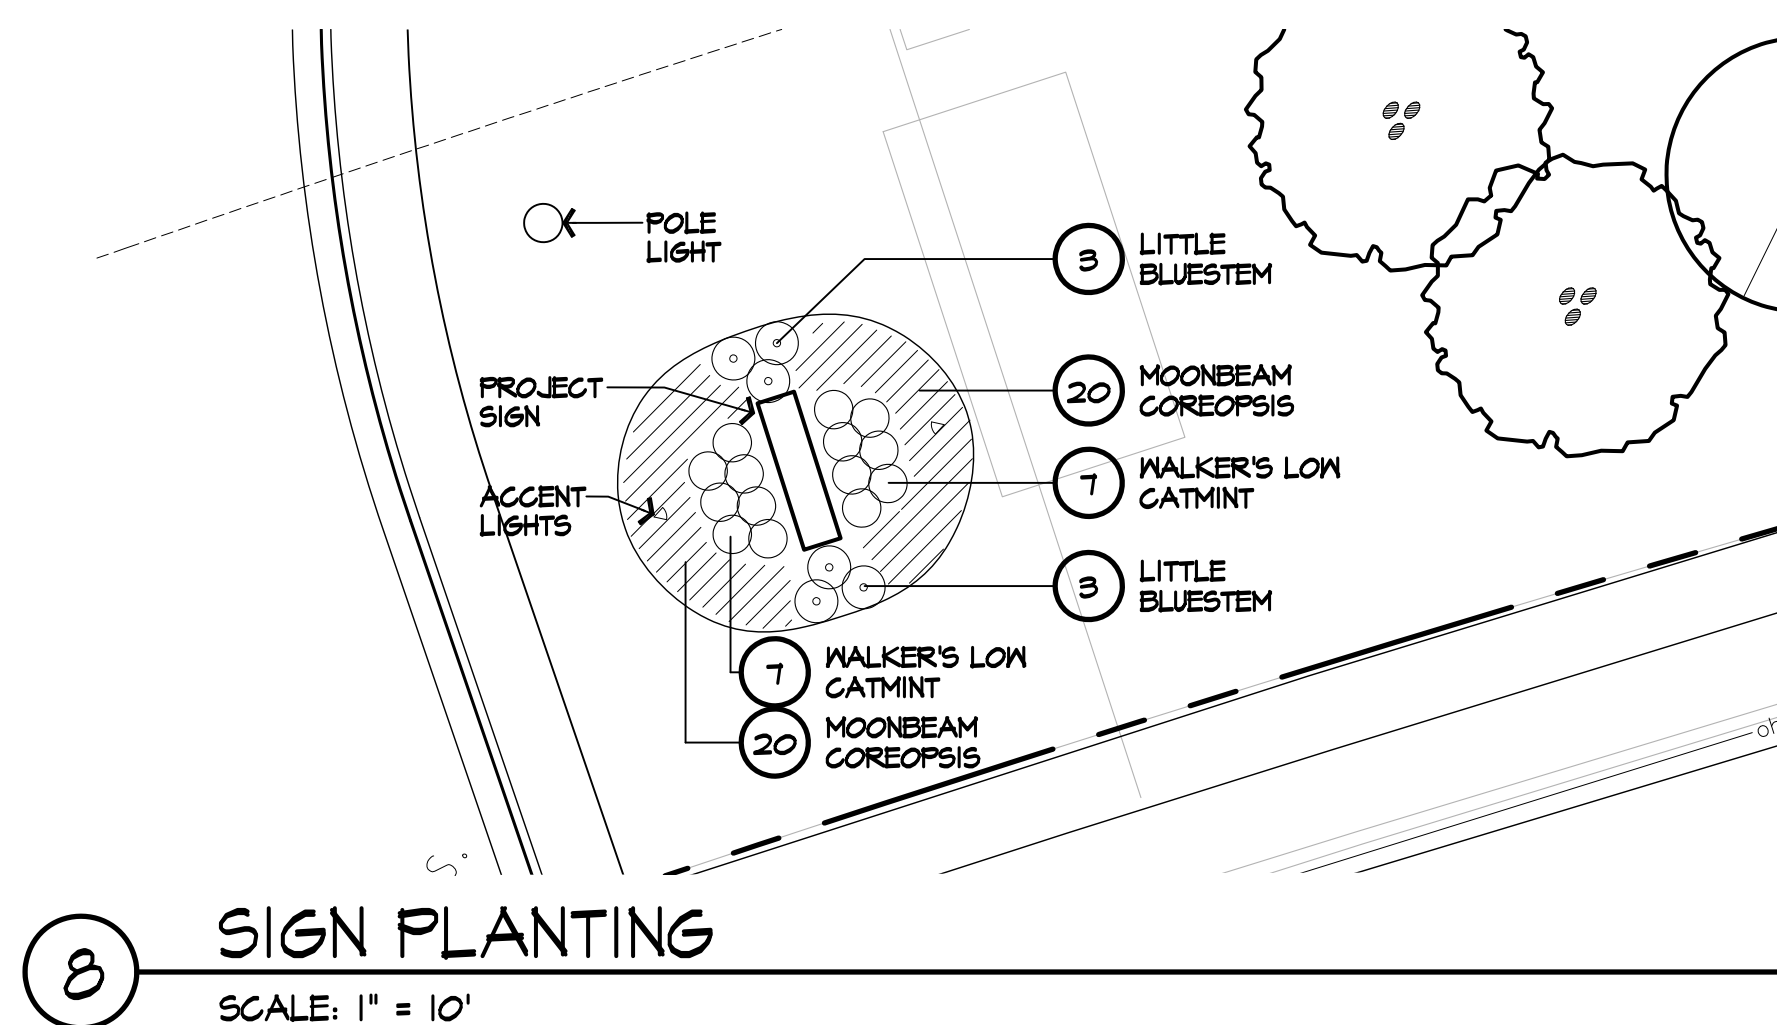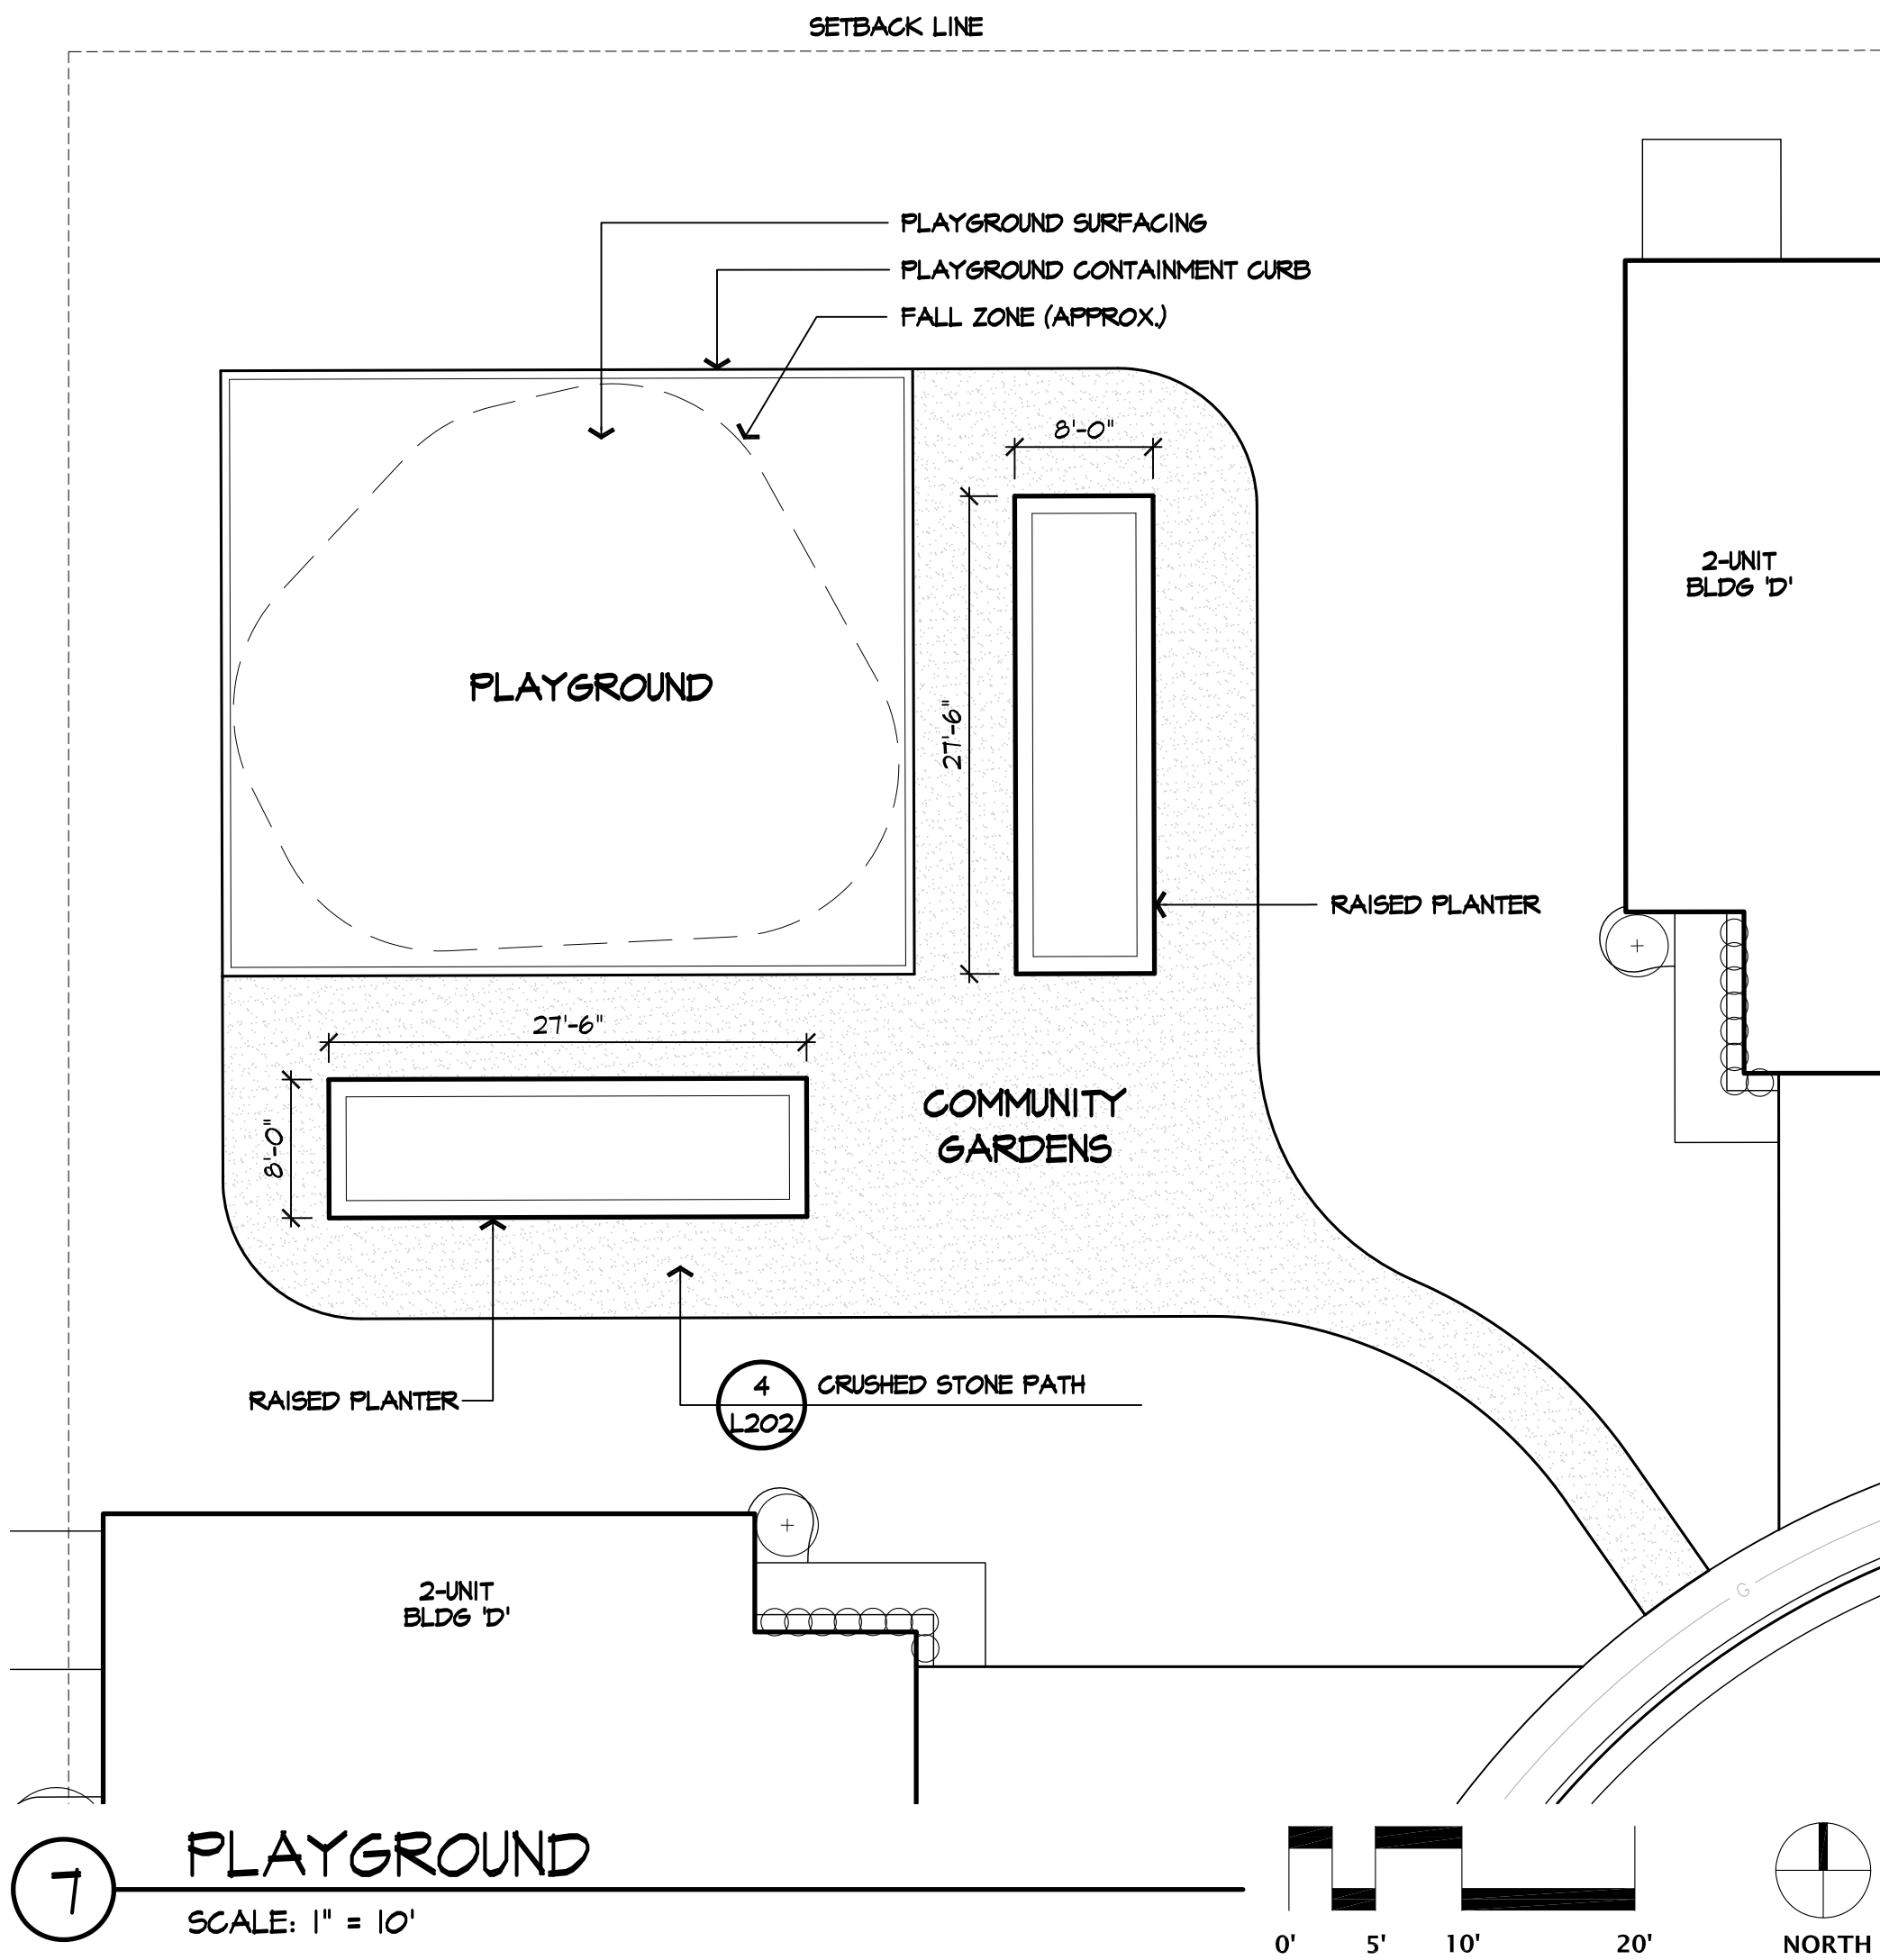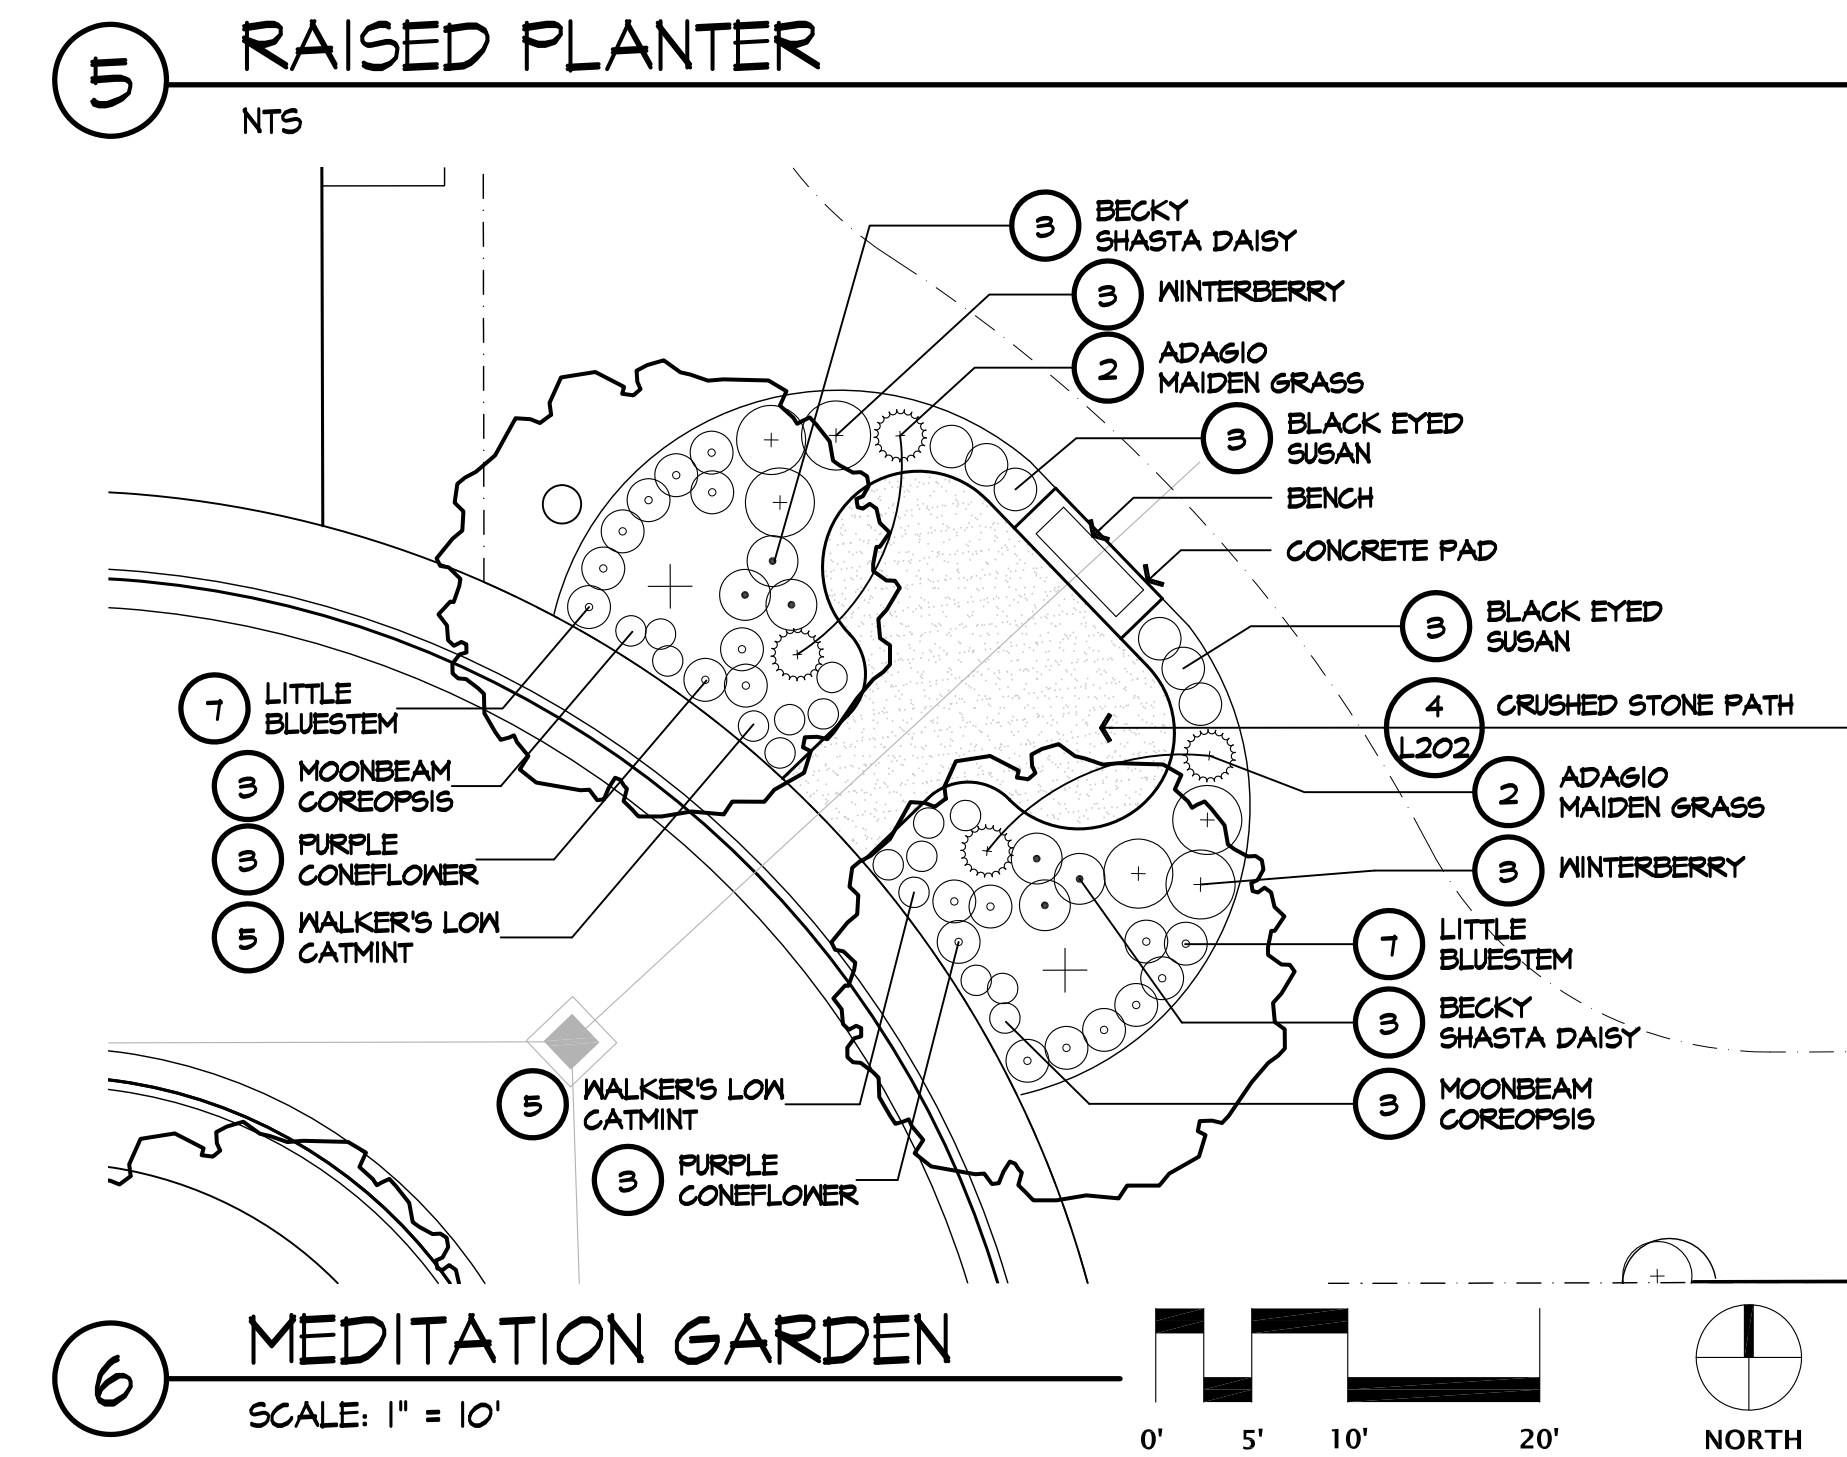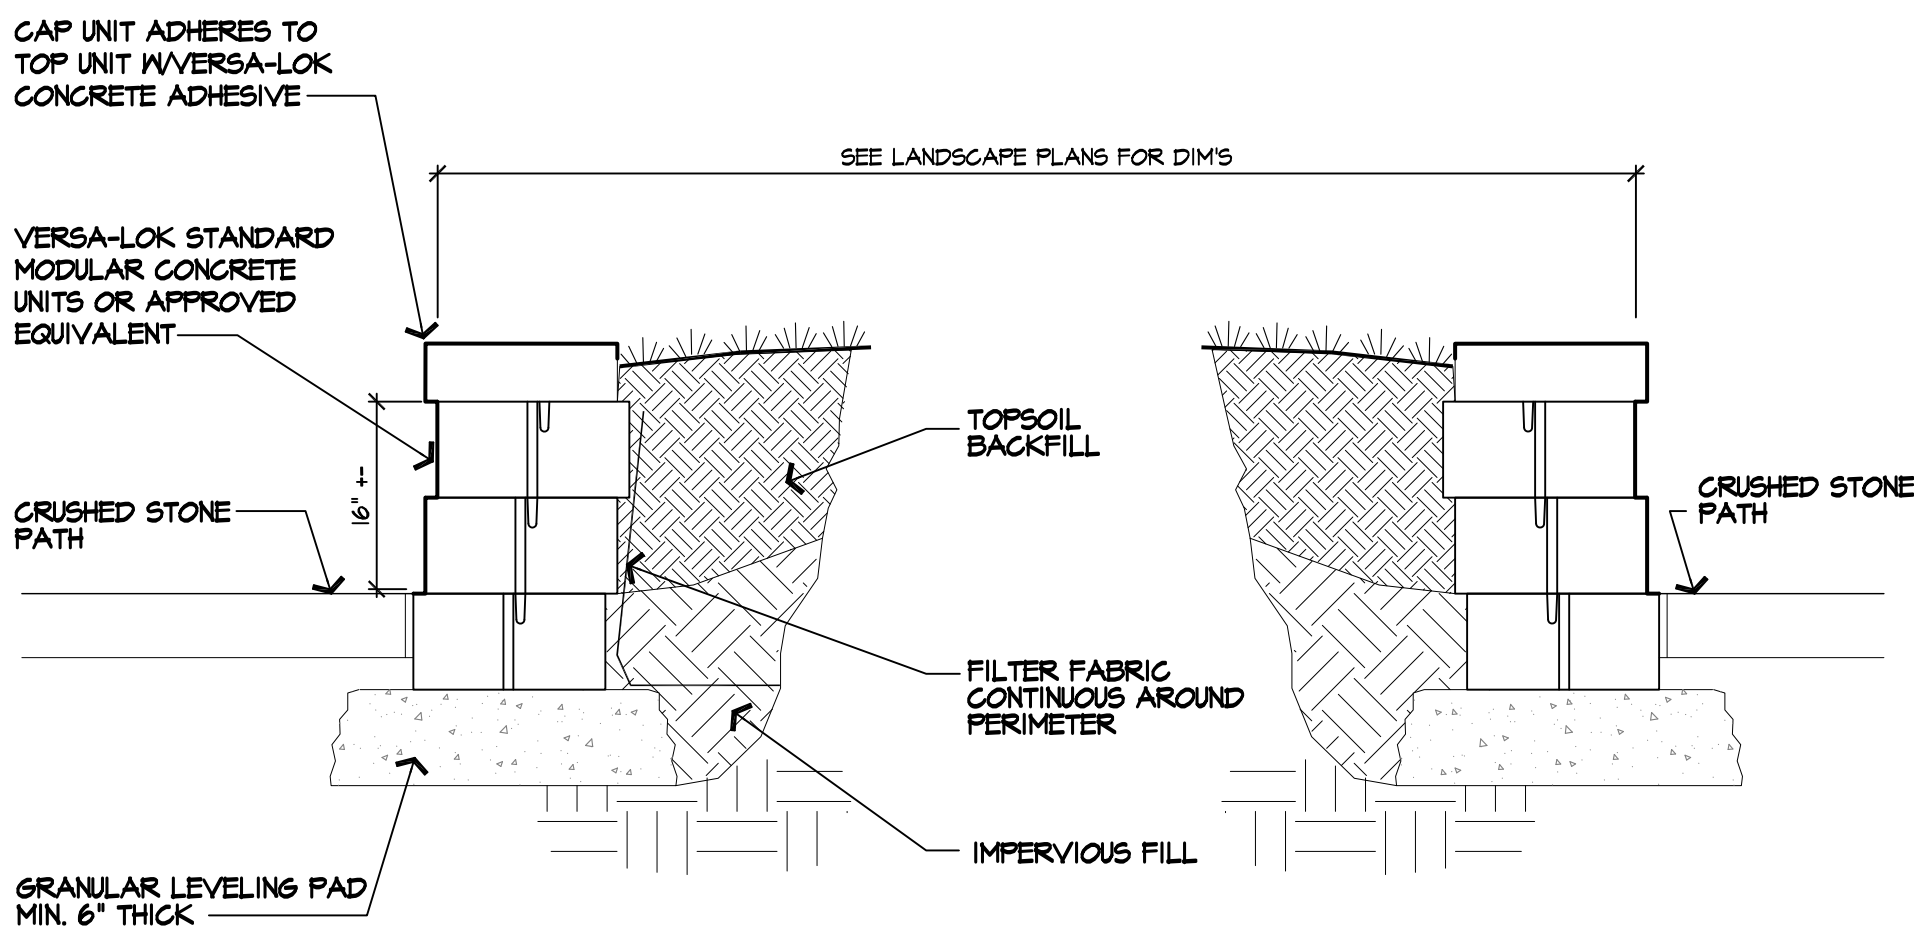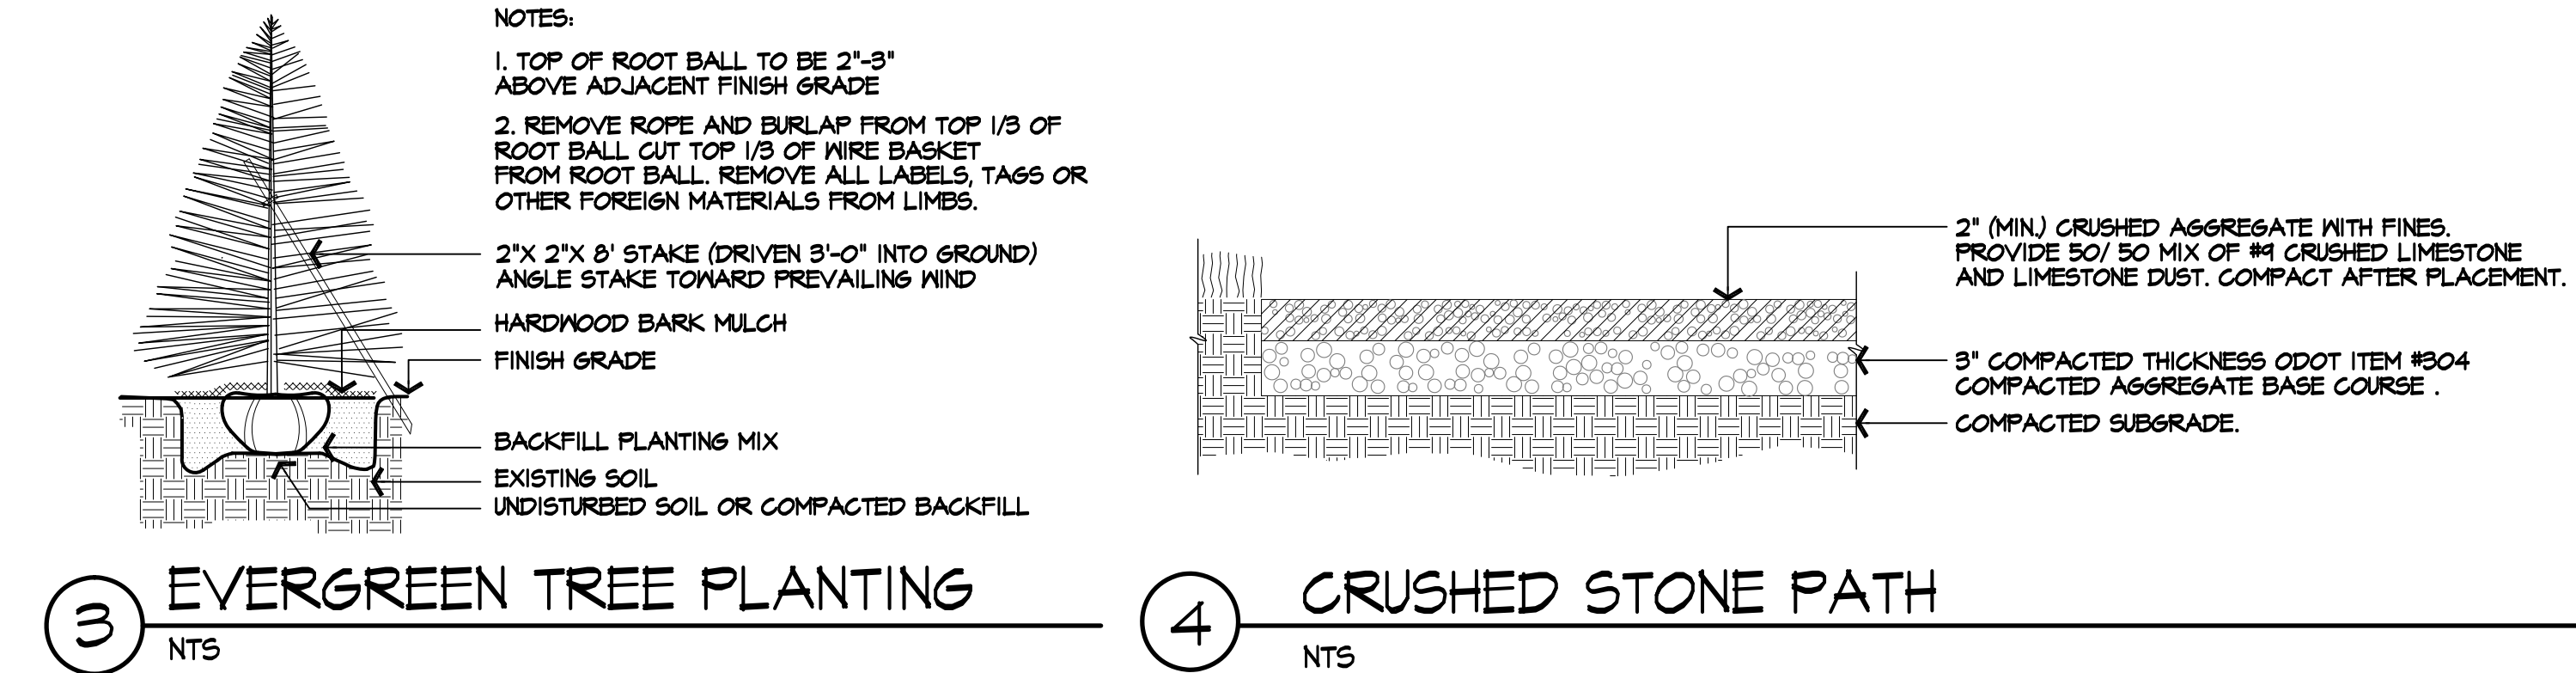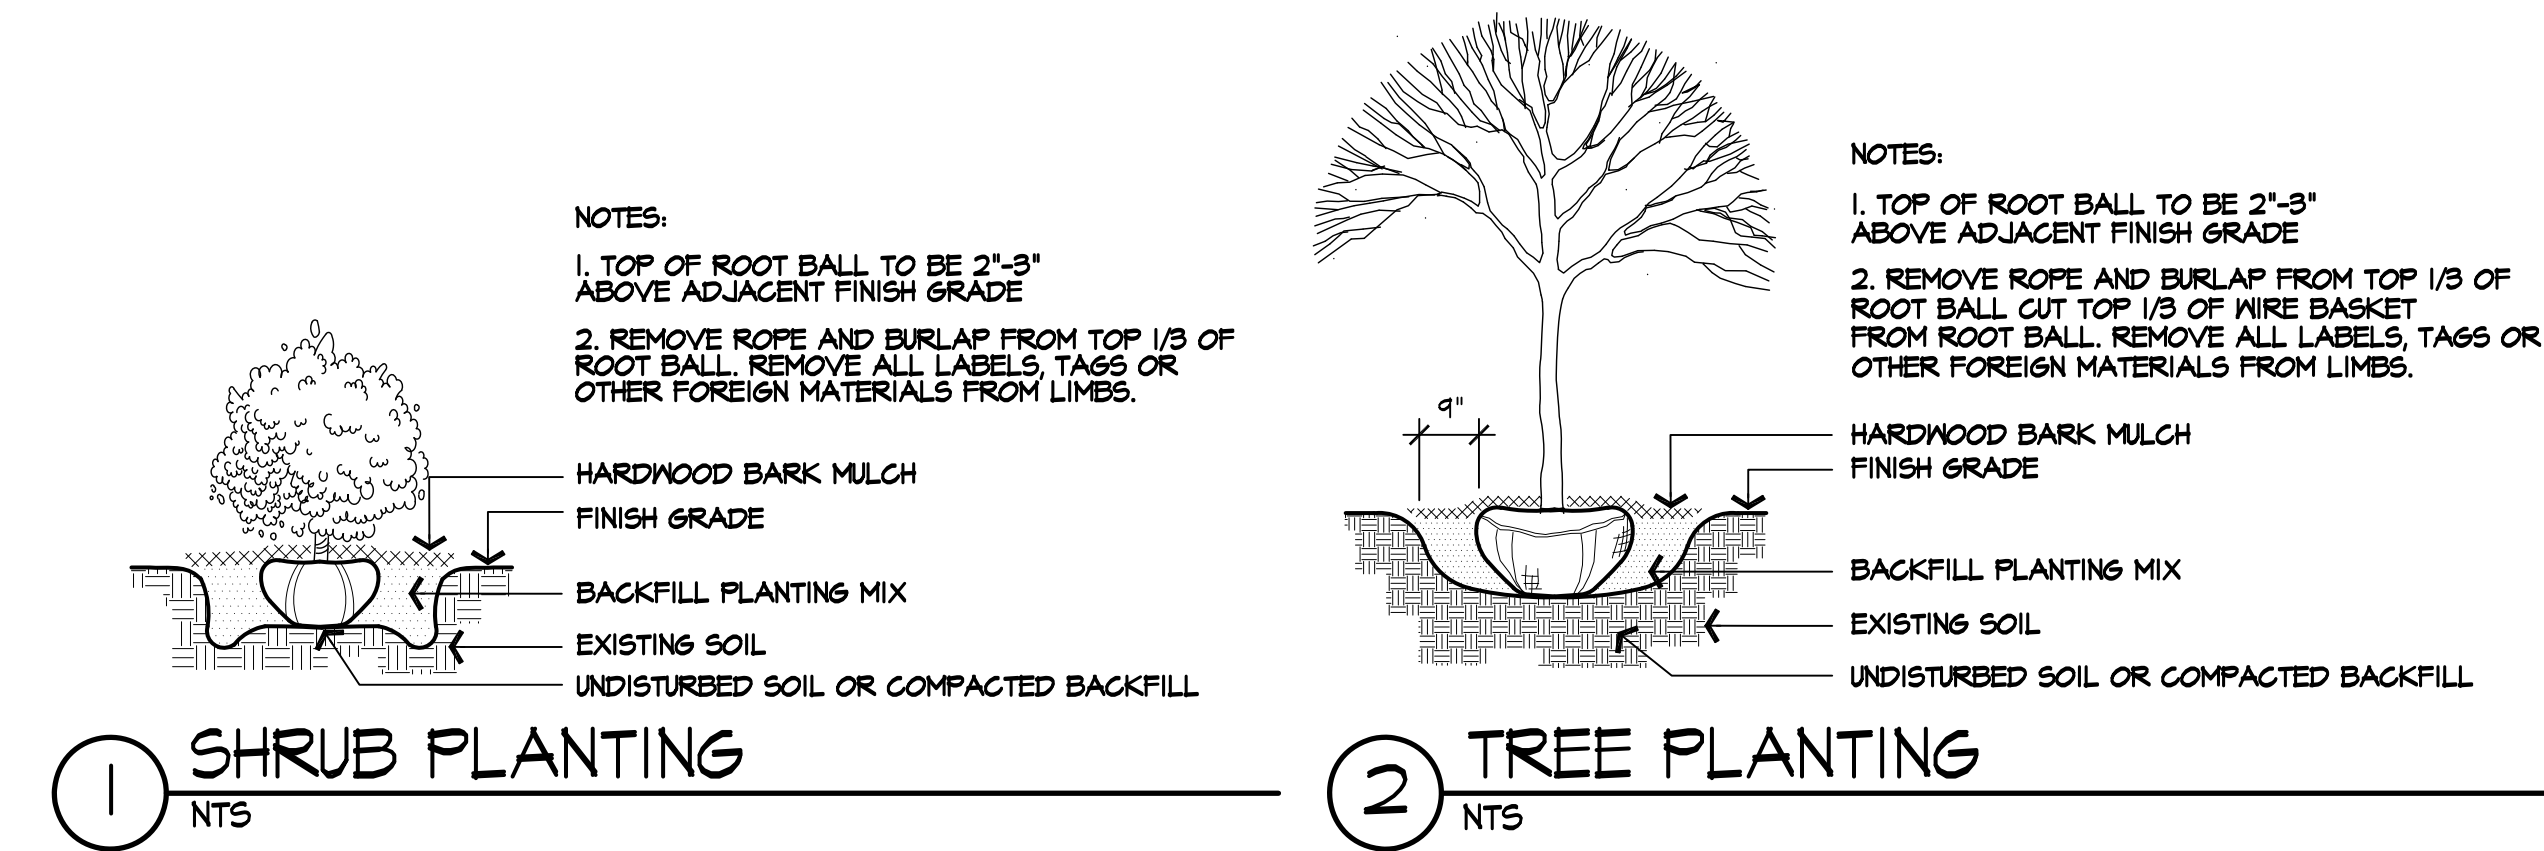

PLANT MATERIALS LIST

QTY.	COMMON NAME	BOTANICAL NAME	SIZE	ROOT	REMARKS
TREES					
4	RED SUNSET RED MAPLE	<i>Acer rubrum 'Franksred'</i>	2" Cal.	B4B	
1	IMPERIAL HONEYLOCUST	<i>Gleditsia triacanthos f. inermis 'Impcole'</i>	2" Cal.	B4B	
11	PRINCETON SENTRY GINKGO	<i>Ginkgo biloba 'Princeton Sentry'</i>	2" Cal.	B4B	
ORNAMENTAL TREES					
5	EASTERN REDBUD	<i>Cercis canadensis</i>	2" Cal.	B4B	TREE FORM
3	WINTER KING HAMTHORN	<i>Crataegus viridis 'Winter King'</i>	2" Cal.	B4B	
3	AUTUMN BRILLIANCE SERVICEBERRY	<i>Amelanchier x grandiflora 'Autumn Brilliance'</i>	6'-7" Hgt.	B4B	MULTI-STEM
EVERGREEN TREES					
31	COLORADO BLUE SPRUCE	<i>Picea pungens 'Glauca'</i>	6' Hgt.	B4B	
8	NORWAY SPRUCE	<i>Pinus abies</i>	6' Hgt.	B4B	
SHRUBS					
6	HOOKS JUNIPER	<i>Juniperus chinensis 'Hooks'</i>	6' Hgt.	B4B	
3	GREY OWL JUNIPER	<i>Juniperus virginiana 'Grey Owl'</i>	18"-24" Hgt.	Cont.	
6	WINTERBERRY	<i>Ilex verticillata</i>	30" Hgt.	Cont.	
14	MISS KIM LILAC	<i>Syringa pubescens subsp. patula 'Miss Kim'</i>	30" Hgt.	Cont.	
3	DWARF BURNINGBUSH	<i>Euonymus alatus 'Burningbush'</i>	30" Hgt.	Cont.	
13	GRO-LOW SUMAC	<i>Rhus aromatica 'Gro-Low'</i>	24" Spr.	Cont.	
20	HENRY GARNET SWEETSPIRE	<i>Itea virginica 'Henry's Garnet'</i>	24" Hgt.	Cont.	
3	VARIEGATED RED TWIG DOGWOOD	<i>Itea virginica 'Henry's Garnet'</i>	24" Hgt.	Cont.	
1	MOHAWK VIBURNUM	<i>Viburnum x burkwoodii 'Mohawk'</i>	36" Hgt.	B4B	
14	ARROWWOOD VIBURNUM	<i>Viburnum dentatum</i>	36" Hgt.	B4B	
PERENNIALS					
32	LITTLE BLUESTEM	<i>Schizachyrium scoparium</i>	2 Gal.	Cont.	
144	VARIEGATED LILYTURF	<i>Liriope muscari 'Variegata'</i>	1 Gal.	Cont.	
24	WALKER'S LOW CATMINT	<i>Nepeta x faassenii 'Walker's Low'</i>	1 Gal.	Cont.	
5	DWARF FOUNTAIN GRASS	<i>Pennisetum alopecuroides 'Hameln'</i>	1 Gal.	Cont.	
5	LITTLE BUNNY FOUNTAIN GRASS	<i>Pennisetum alopecuroides 'Little Bunny'</i>	1 Gal.	Cont.	
46	MOONBEAM COREOPSIS	<i>Coreopsis verticillata</i>	1 Gal.	Cont.	
6	PURPLE CONEFLOWER	<i>Echinacea purpurea</i>	1 Gal.	Cont.	
6	BECKY SHASTA DAISY	<i>Leucanthemum x superbum 'Becky'</i>	1 Gal.	Cont.	
6	BLACK EYED SUSAN	<i>Rudbeckia hirta</i>	1 Gal.	Cont.	
4	ADAGIO MAIDEN GRASS	<i>Miscanthus sinensis 'Adagio'</i>	2 Gal.	Cont.	

Blacklick Crossing

Building 'B'
Reynoldsburg, OH

© 2016 BY:
BERARDI +
PARTNERS, INC.
ARCHITECTS AND
ENGINEERS
ALL RIGHTS
RESERVED

THE ARRANGEMENTS DEPICTED HEREIN ARE THE SOLE PROPERTY OF BERARDI + PARTNERS, INC., ARCHITECTS AND ENGINEERS, AND MAY NOT BE REPRODUCED WITHOUT ITS WRITTEN PERMISSION.

NOTE:

1. ALL BIDDERS SHALL VISIT THE SITE AND BECOME FAMILIAR WITH THE EXISTING CONDITIONS AND REQUIREMENTS OF THE PROJECT AND SHALL NOTIFY THE ARCHITECT OF ANY ERRORS AND OMISSIONS SUBSEQUENTLY DISCOVERED IN THE CONTRACT DOCUMENTS.
2. THE CONTRACT DOCUMENTS ARE COMPREHENSIVE OF THE DRAWINGS AND THE PROJECT MANUAL IN THEIR ENTIRETY. THE INFORMATION IN THESE DOCUMENTS IS DEPENDENT UPON AND COMPLEMENTARY OF EACH OTHER. SEPARATION OF THE CONTRACT DOCUMENTS SHALL NOT BE PERMITTED. IF THE CONTRACTOR CHOOSES TO SEPARATE THE DOCUMENTS, THEY DO SO AT THEIR OWN RISK AND EXPENSE.
3. ADDITIONALLY, SEE GENERAL INFORMATION ON "40" SHEETS.
4. THE CLIENT ACKNOWLEDGES THE CONSULTANTS (ARCHITECT) DRAWINGS AND SPECIFICATION, INCLUDING ALL DOCUMENTS ON ELECTRONIC MEDIA AS INSTRUMENTS OF THE CONSULTANTS (ARCHITECT) PROFESSIONAL SERVICE. THE CLIENT SHALL NOT REUSE OR MAKE OR PERMIT TO BE MADE ANY MODIFICATION TO THE DRAWINGS AND SPECIFICATIONS WITHOUT THE PRIOR WRITTEN AUTHORIZATION OF THE CONSULTANT (ARCHITECT). THE CLIENT AGREES TO WAIVE ANY CLAIM AGAINST THE CONSULTANT (ARCHITECT) ARISING FROM ANY UNAUTHORIZED TRANSFER, REUSE OR MODIFICATION OF THE DRAWINGS AND SPECIFICATIONS.
5. ARCHITECT CANNOT WARRANT THE ACCURACY OF DATA CONTAINED HEREIN, ANY USE OR REUSE OF ORIGINAL OR ALTERED CAD DESIGN MATERIALS BY THE USER OR OTHER PARTIES WITHOUT THE REVIEW AND WRITTEN APPROVAL OF THE ARCHITECT SHALL BE AT THE SOLE RISK OF THE USER. FURTHERMORE, USER AGREES TO DEFEND, INDEMNIFY, AND HOLD ARCHITECT HARMLESS FROM ALL CLAIMS, INJURIES, DAMAGES, LOSSES, EXPENSES, AND ATTORNEY'S FEES ARISING OUT OF THE MODIFICATION OR REUSE OF THESE MATERIALS.
6. THESE DRAWINGS AS PART OF THE CONTRACT DOCUMENTS ARE DIAGNOSTIC AND ARE NOT INTENDED TO DEFINE EXACT QUANTITIES, LOCATIONS OR COORDINATE REQUIREMENTS. THE DRAWINGS SHALL NOT BE SCALED. EXACT STATE AND LOCAL CODE REQUIREMENTS AND OTHER APPLICABLE CODE REQUIREMENTS SHALL BE VERIFIED BY AND ARE THE SOLE RESPONSIBILITY OF THIS CONTRACTOR. ANY INFORMATION WHICH DIRECTLY CONFLICTS WITH ANY OF THESE CODES OR ANY DISCREPANCIES FOUND IN THE CONTRACT DOCUMENTS SHALL BE BROUGHT TO THE ATTENTION OF THE PROJECT ARCHITECT.

Major Site Plan

PROJECT DATE: 11/02/2017
PROJECT #: 16157

Description Date

SITE DETAILS


L202

EDGE

PLANNING • LANDSCAPE ARCHITECTURE • URBAN DESIGN

330 WEST SPRING STREET, SUITE 350
COLUMBUS, OHIO 43215
614-486-3343

berardi +
architecture + interior design + engineering

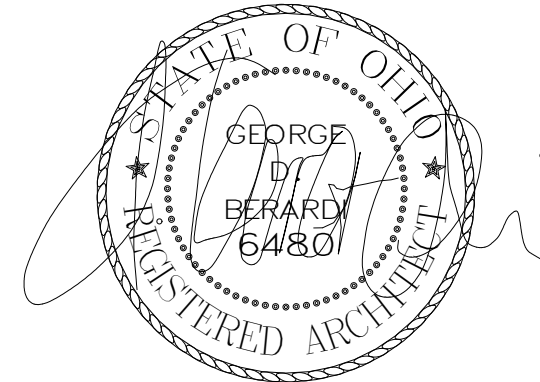

GEORGE D. BERARDI
LICENSE # 64800
EXPIRES: 12.31.2017

Blacklick Crossing

Building 'A'
Reynoldsburg, OH

© 2016 BY:
BERARDI +
PARTNERS, INC.
ARCHITECTS AND
ENGINEERS
ALL RIGHTS
RESERVED

THE ARRANGEMENTS DEPICTED HEREIN ARE THE SOLE PROPERTY OF BERARDI + PARTNERS, INC. ARCHITECTS AND ENGINEERS, AND MAY NOT BE REPRODUCED WITHOUT ITS WRITTEN PERMISSION

NOTE:

1. ALL BIDDERS SHALL VISIT THE SITE AND BECOME FAMILIAR WITH THE EXISTING CONDITIONS AND REQUIREMENTS OF THE PROJECT AND SHALL NOTIFY THE ARCHITECT OF ANY ERRORS AND OMISSIONS SUBSEQUENTLY DISCOVERED IN THE CONTRACT DOCUMENTS.

2. THE CONTRACT DOCUMENTS ARE COMPRISED OF THE DRAWINGS AND THE PROJECT MANUAL. SEPARATION OF THE CONTRACT DOCUMENTS SHALL NOT BE PERMITTED. IF THE CONTRACTOR CHOOSES TO SEPARATE THE DOCUMENTS, THEY DO SO AT THEIR OWN RISK AND EXPENSE.

3. ADDITIONALLY, SEE GENERAL INFORMATION ON "A0" SHEETS.

4. THE CLIENT ACKNOWLEDGES THE CONSULTANTS (ARCHITECT) DRAWINGS AND SPECIFICATION, INCLUDING ALL DOCUMENTS ON ELECTRONIC MEDIA AS INSTRUMENTS OF THE CONSULTANTS (ARCHITECT) PROFESSIONAL SERVICE. THE CLIENT SHALL NOT REUSE OR MAKE OR PERMIT TO BE MADE ANY MODIFICATION TO THE DRAWINGS AND SPECIFICATIONS WITHOUT THE PRIOR WRITTEN AUTHORIZATION OF THE CONSULTANT (ARCHITECT). THE CLIENT AGREES TO WAIVE ANY CLAIM AGAINST THE CONSULTANT (ARCHITECT) ARISING FROM ANY UNAUTHORIZED TRANSFER, REUSE OR MODIFICATION OF THE DRAWINGS AND SPECIFICATIONS.

5. ARCHITECT CANNOT WARRANT THE ACCURACY OF DATA CONTAINED HEREIN. ANY USE OR REUSE OF ORIGINAL OR ALTERED CAD/DRAWING MATERIALS BY THE USER OR OTHER PARTIES WITHOUT THE REVIEW AND WRITTEN APPROVAL OF THE ARCHITECT SHALL BE AT THE SOLE RISK OF THE USER. FURTHERMORE, USER AGREES TO DEFEND, INDEMNIFY, AND HOLD ARCHITECT HARMLESS FROM ALL CLAIMS, INJURIES, DAMAGES, LOSSES, EXPENSES, AND ATTORNEY'S FEES ARISING OUT OF THE MODIFICATION OR REUSE OF THESE MATERIALS.

6. THESE DRAWINGS AS PART OF THE CONTRACT DOCUMENTS ARE DIAGRAMMATIC AND ARE NOT INTENDED TO DEFINE EXACT QUANTITIES, LOCATIONS OR CODIFIED REQUIREMENTS. THE DRAWINGS SHALL NOT BE SCALED. EXACT STATE AND LOCAL CODE REQUIREMENTS AND OTHER APPLICABLE CODE REQUIREMENTS SHALL BE VERIFIED BY AND ARE THE SOLE RESPONSIBILITY OF THIS CONTRACTOR. ANY INFORMATION WHICH DIRECTLY CONFLICTS WITH ANY OF THESE CODES OR ANY DISCREPANCIES FOUND IN THE CONTRACT DOCUMENTS SHALL BE BROUGHT TO THE ATTENTION OF THE PROJECT ARCHITECT.

80% SET

PROJECT DATE: 11/29/17
PROJECT #: 16157


Description	Date
-------------	------

EXTERIOR ELEVATIONS

AA201




architecture + interior design + engineering
1398 goodale boulevard, columbus ohio 43212
phone 614-221-1110 fax 614-221-0831
www.berardipartners.com

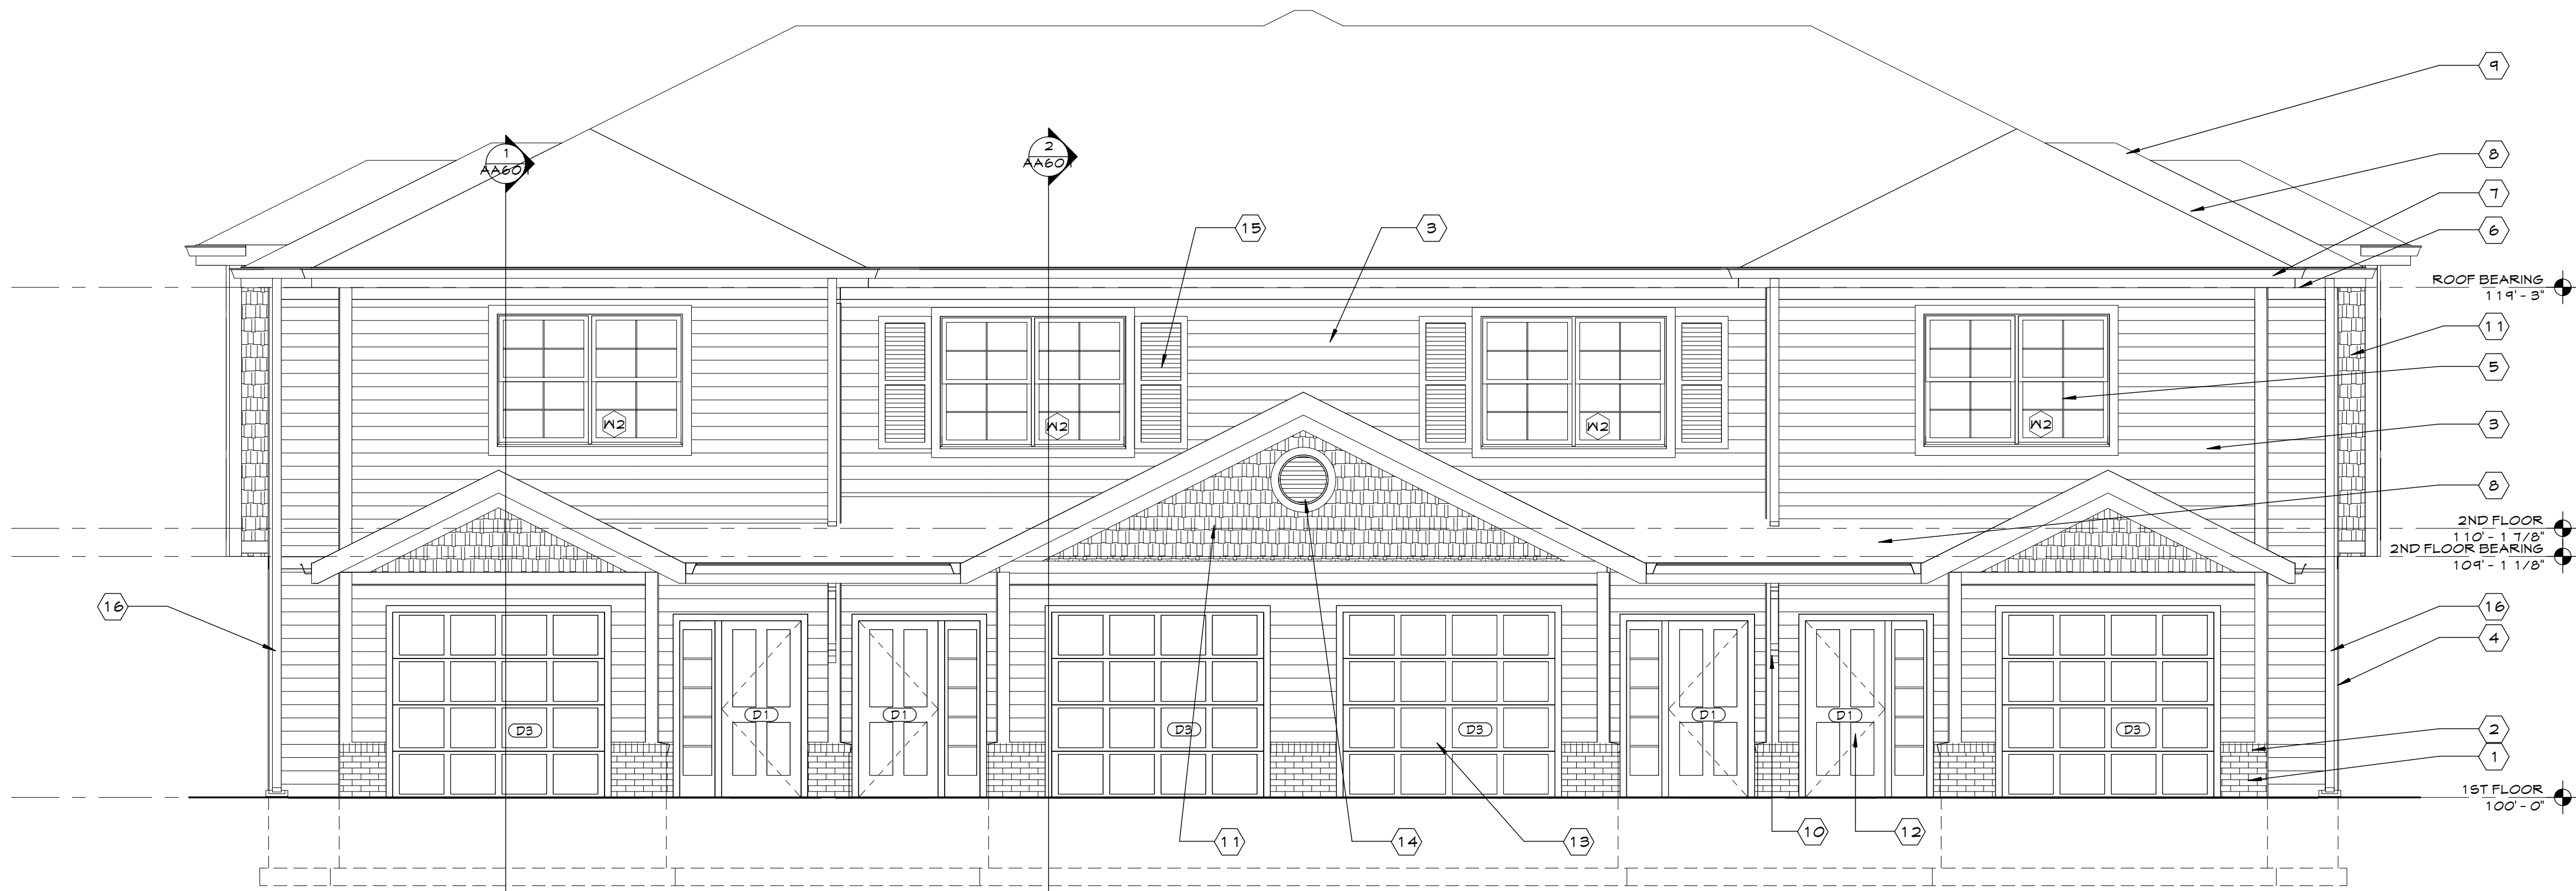

NORTH ELEVATION

1/4" = 1'-0"

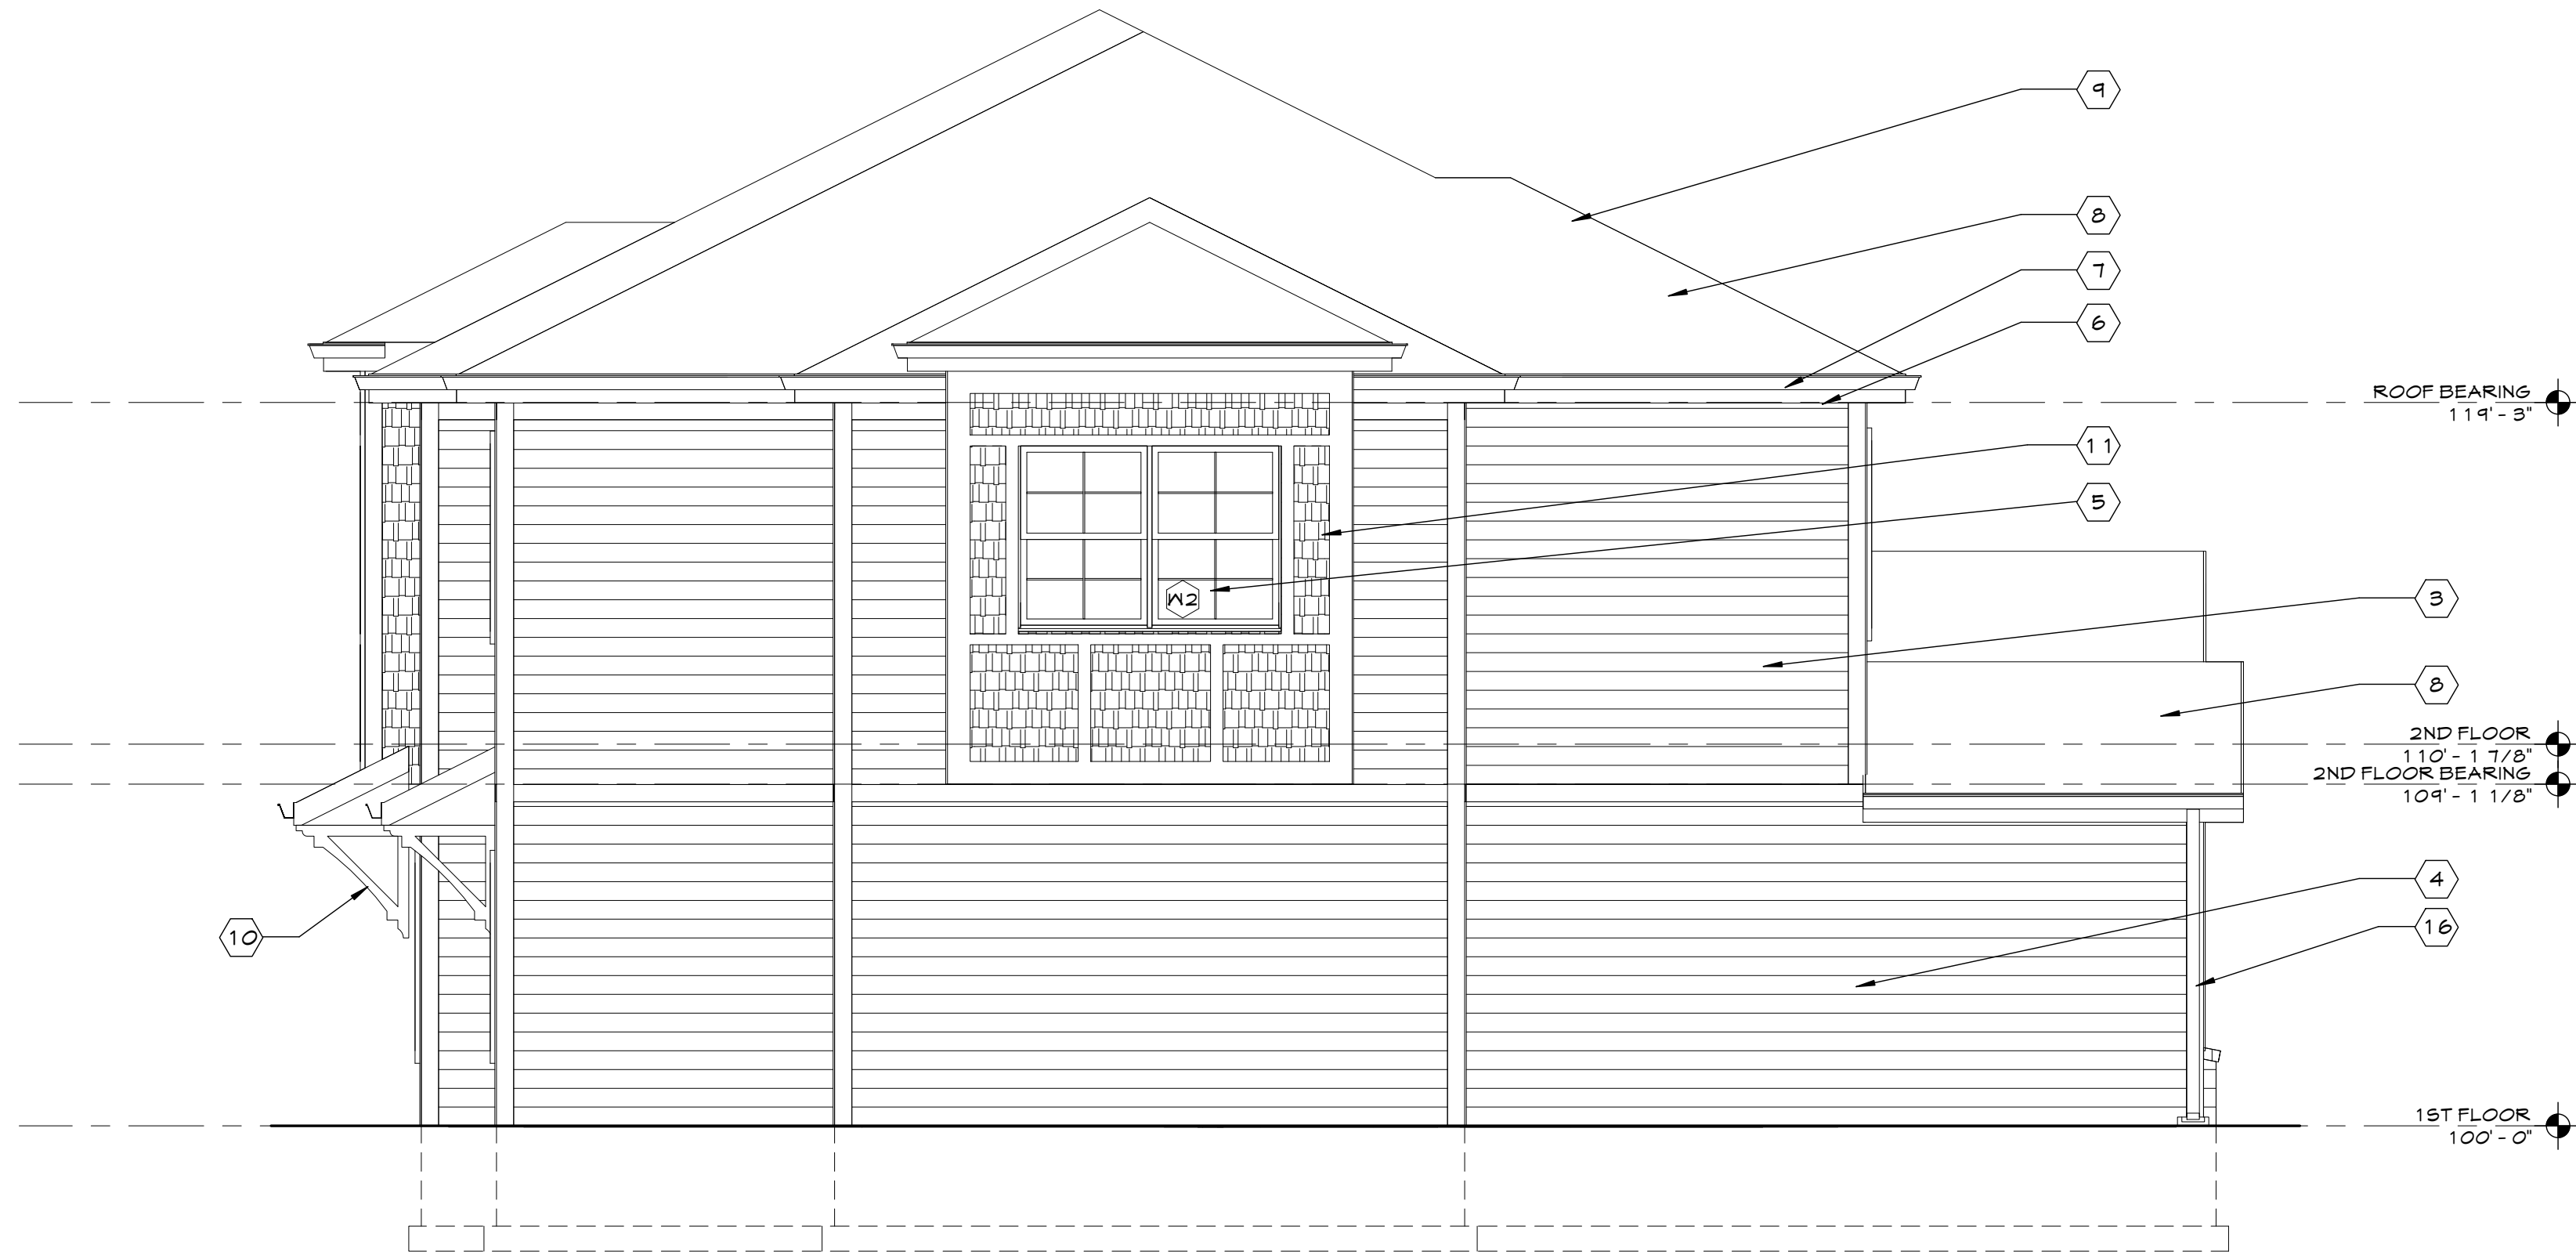


EAST ELEVATION

1/4" = 1'-0"

KEYNOTES

X CODED NOTES - EXT. ELEV.

- 1 BRICK VENEER
- 2 BRICK ROWLOCK WATERTABLE/SILL
- 3 FIBER-CEMENT SIDING
- 4 FIBER-CEMENT CORNER BOARDS
- 5 VINYL SINGLE HUNG WINDOWS AND TRIM
- 6 ALUMINUM WRAPPED FASCIA
- 7 PREFINISHED ALUMINUM GUTTER
- 8 DIMENSIONAL ASPHALT SHINGLES
- 9 HIP / RIDGE VENT, REFER TO DETAIL A/A 101
- 10 BRACKETS - URETHANE MILLWORK - FYPON BKT56X36
- 11 VINYL "SLATE SHINGLE" SIDING
- 12 INSULATED METAL GLAD EXTERIOR DOOR WITH ACCESSIBLE THRESHOLDS
- 13 OVERHEAD GARAGE DOOR WITH VISION PANELS
- 14 DECORATIVE VINYL LOUVER - FYPON RLVS90
- 15 DECORATIVE VINYL SHUTTERS
- 16 PREFINISHED ALUMINUM DOWNSPOUT

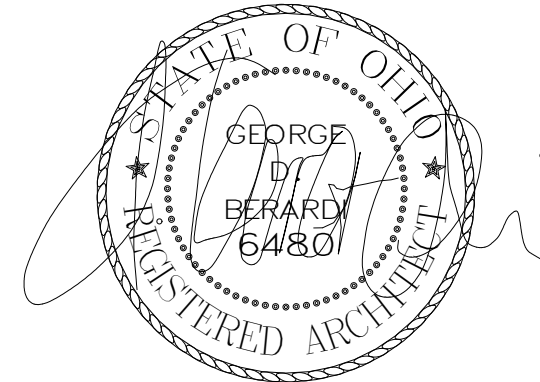

GEORGE D. BERARDI
LICENSE # 6480
EXPIRES: 12.31.2017

Blacklick Crossing

Building 'A'
Reynoldsburg, OH

© 2016 BY:
BERARDI +
PARTNERS, INC.
ARCHITECTS AND
ENGINEERS
ALL RIGHTS
RESERVED

THE ARRANGEMENTS DEPICTED HEREIN ARE THE SOLE PROPERTY OF BERARDI + PARTNERS, INC., ARCHITECTS AND ENGINEERS, AND MAY NOT BE REPRODUCED WITHOUT ITS WRITTEN PERMISSION

NOTE:

1. ALL BIDDERS SHALL VISIT THE SITE AND BECOME FAMILIAR WITH THE EXISTING CONDITIONS AND REQUIREMENTS OF THE PROJECT AND SHALL NOTIFY THE ARCHITECT OF ANY ERRORS AND OMISSIONS SUBSEQUENTLY DISCOVERED IN THE CONTRACT DOCUMENTS.
2. THE CONTRACT DOCUMENTS ARE COMPRISED OF THE DRAWINGS AND THE PROJECT MANUAL IN THEIR ENTIRETY. THE INFORMATION IN THESE DOCUMENTS IS DEPENDENT UPON AND COMPLEMENTARY OF EACH OTHER. SEPARATION OF THE CONTRACT DOCUMENTS SHALL NOT BE PERMITTED. IF THE CONTRACTOR CHOOSES TO SEPARATE THE DOCUMENTS, THEY DO SO AT THEIR OWN RISK AND EXPENSE.
3. ADDITIONALLY, SEE GENERAL INFORMATION ON "A0" SHEETS.
4. THE CLIENT ACKNOWLEDGES THE CONSULTANTS (ARCHITECT) DRAWINGS AND SPECIFICATION INCLUDING ALL DOCUMENTS ON ELECTRONIC MEDIA AS INSTRUMENTS OF THE CONSULTANTS (ARCHITECT) PROFESSIONAL SERVICE. THE CLIENT SHALL NOT REUSE OR MAKE OR PERMIT TO BE MADE ANY MODIFICATION TO THE DRAWINGS AND SPECIFICATIONS WITHOUT THE PRIOR WRITTEN AUTHORIZATION OF THE CONSULTANT (ARCHITECT). THE CLIENT AGREES TO WAIVE ANY CLAIM AGAINST THE CONSULTANT (ARCHITECT) ARISING FROM ANY UNAUTHORIZED TRANSFER, REUSE OR MODIFICATION OF THE DRAWINGS AND SPECIFICATIONS.
5. ARCHITECT CANNOT WARRANT THE ACCURACY OF DATA CONTAINED HEREIN. ANY USE OR REUSE OF ORIGINAL OR ALTERED CAD/D DESIGN MATERIALS BY THE USER OR OTHER PARTIES WITHOUT THE REVIEW AND WRITTEN APPROVAL OF THE ARCHITECT SHALL BE AT THE SOLE RISK OF THE USER. FURTHERMORE, USER AGREES TO DEFEND, INDEMNIFY, AND HOLD ARCHITECT HARMLESS FROM ALL CLAIMS, INJURIES, DAMAGES, LOSSES, EXPENSES, AND ATTORNEY'S FEES ARISING OUT OF THE MODIFICATION OR REUSE OF THESE MATERIALS.
6. THESE DRAWINGS AS PART OF THE CONTRACT DOCUMENTS ARE DIAGRAMMATIC AND ARE NOT INTENDED TO DEFINE EXACT QUANTITIES, LOCATIONS OR CODIFIED REQUIREMENTS. THE DRAWINGS SHALL NOT BE SCALED. EXACT STATE AND LOCAL CODE REQUIREMENTS AND OTHER APPLICABLE CODE REQUIREMENTS SHALL BE VERIFIED BY AND ARE THE SOLE RESPONSIBILITY OF THIS CONTRACTOR. ANY INFORMATION WHICH DIRECTLY CONFLICTS WITH ANY OF THESE CODES OR ANY DISCREPANCIES FOUND IN THE CONTRACT DOCUMENTS SHALL BE BROUGHT TO THE ATTENTION OF THE PROJECT ARCHITECT.

80% SET

PROJECT DATE: 11/29/17
PROJECT #: 16157


Description	Date
-------------	------

EXTERIOR ELEVATIONS

AA202




architecture + interior design + engineering
1398 goodale boulevard, columbus ohio 43212
phone 614-221-1110 fax 614-221-0831
www.berardipartners.com

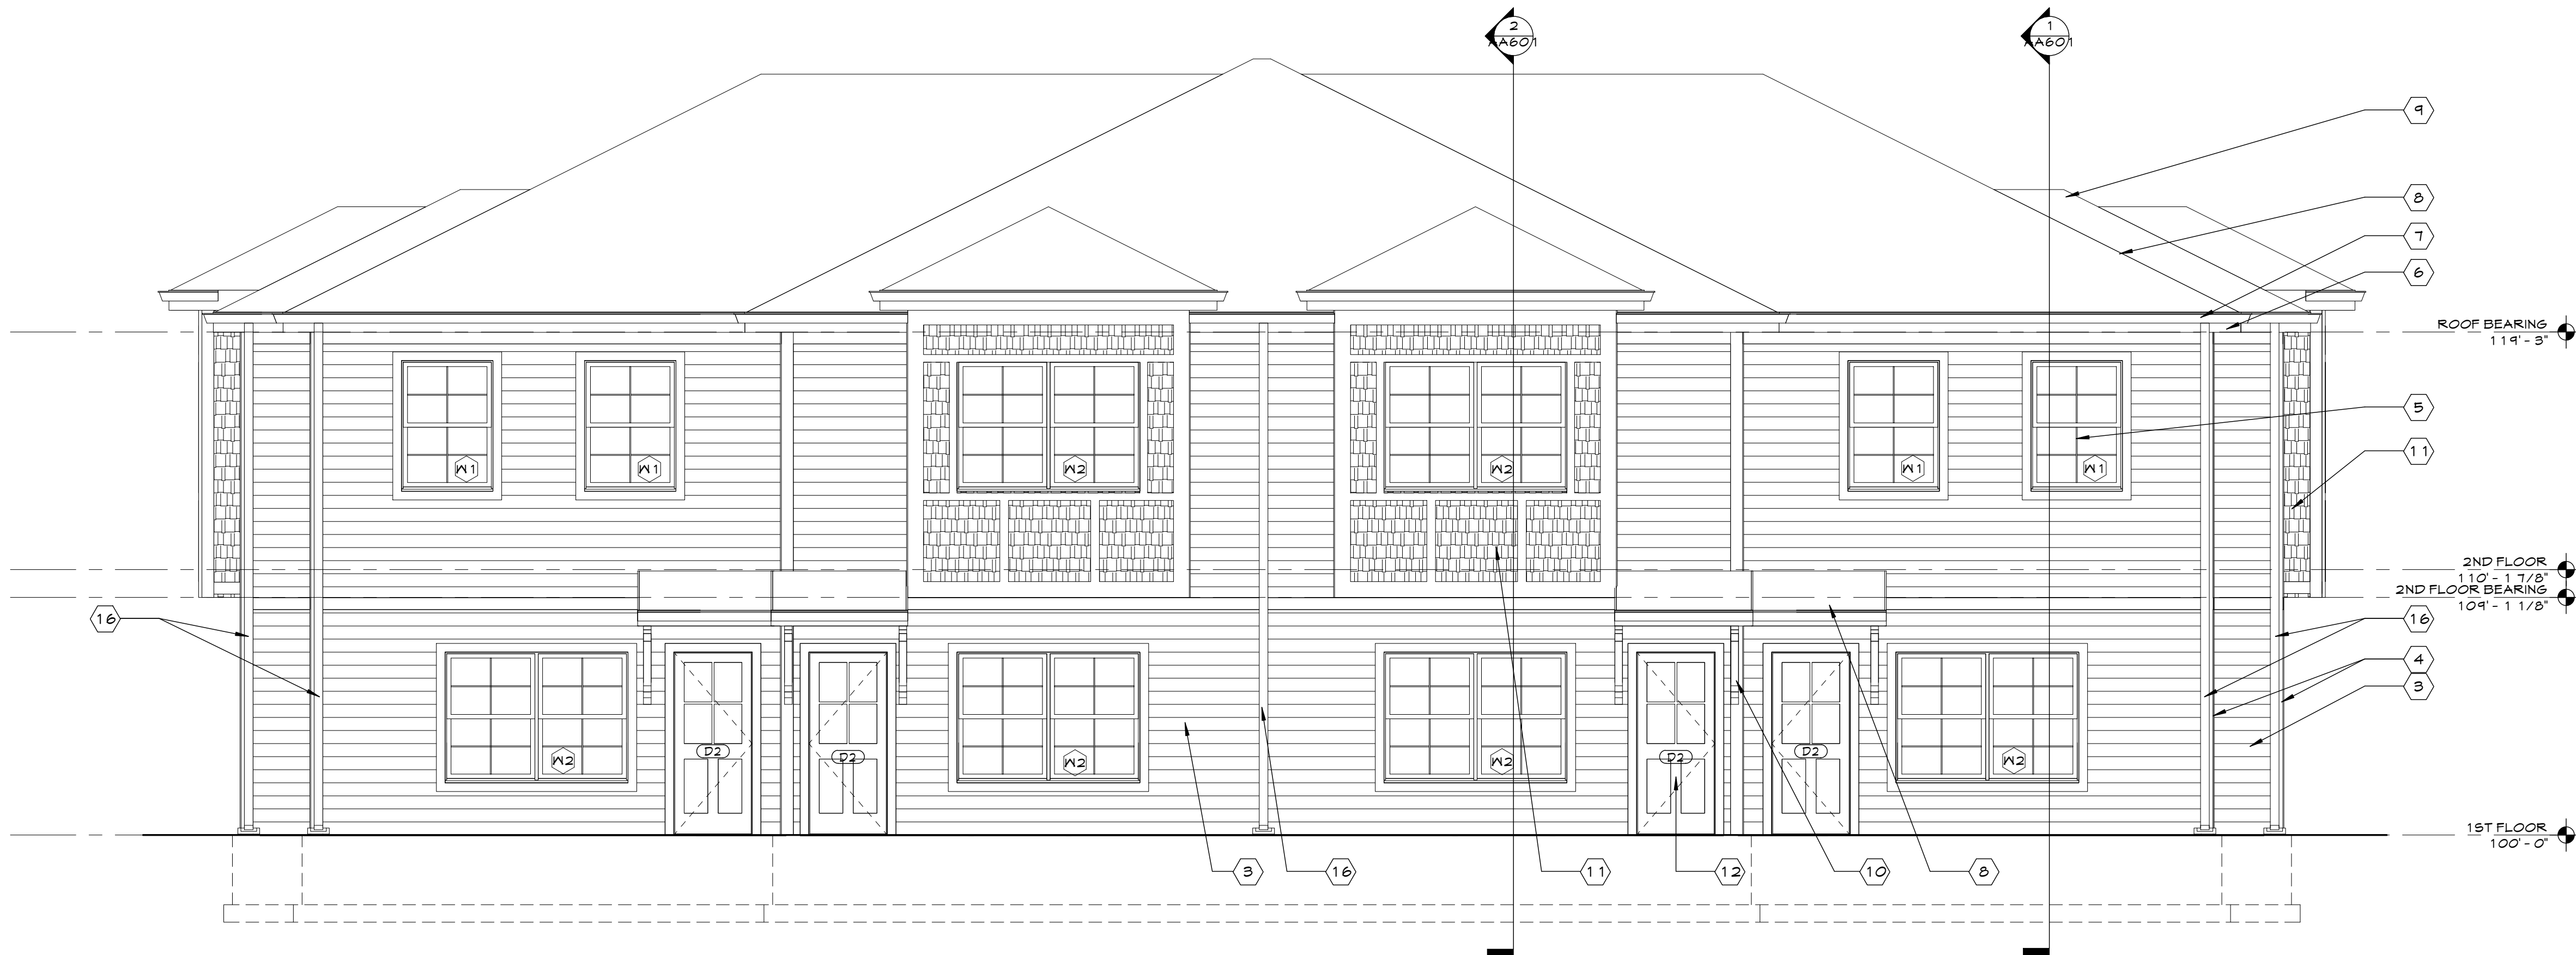

SOUTH ELEVATION


1/4" = 1'-0"

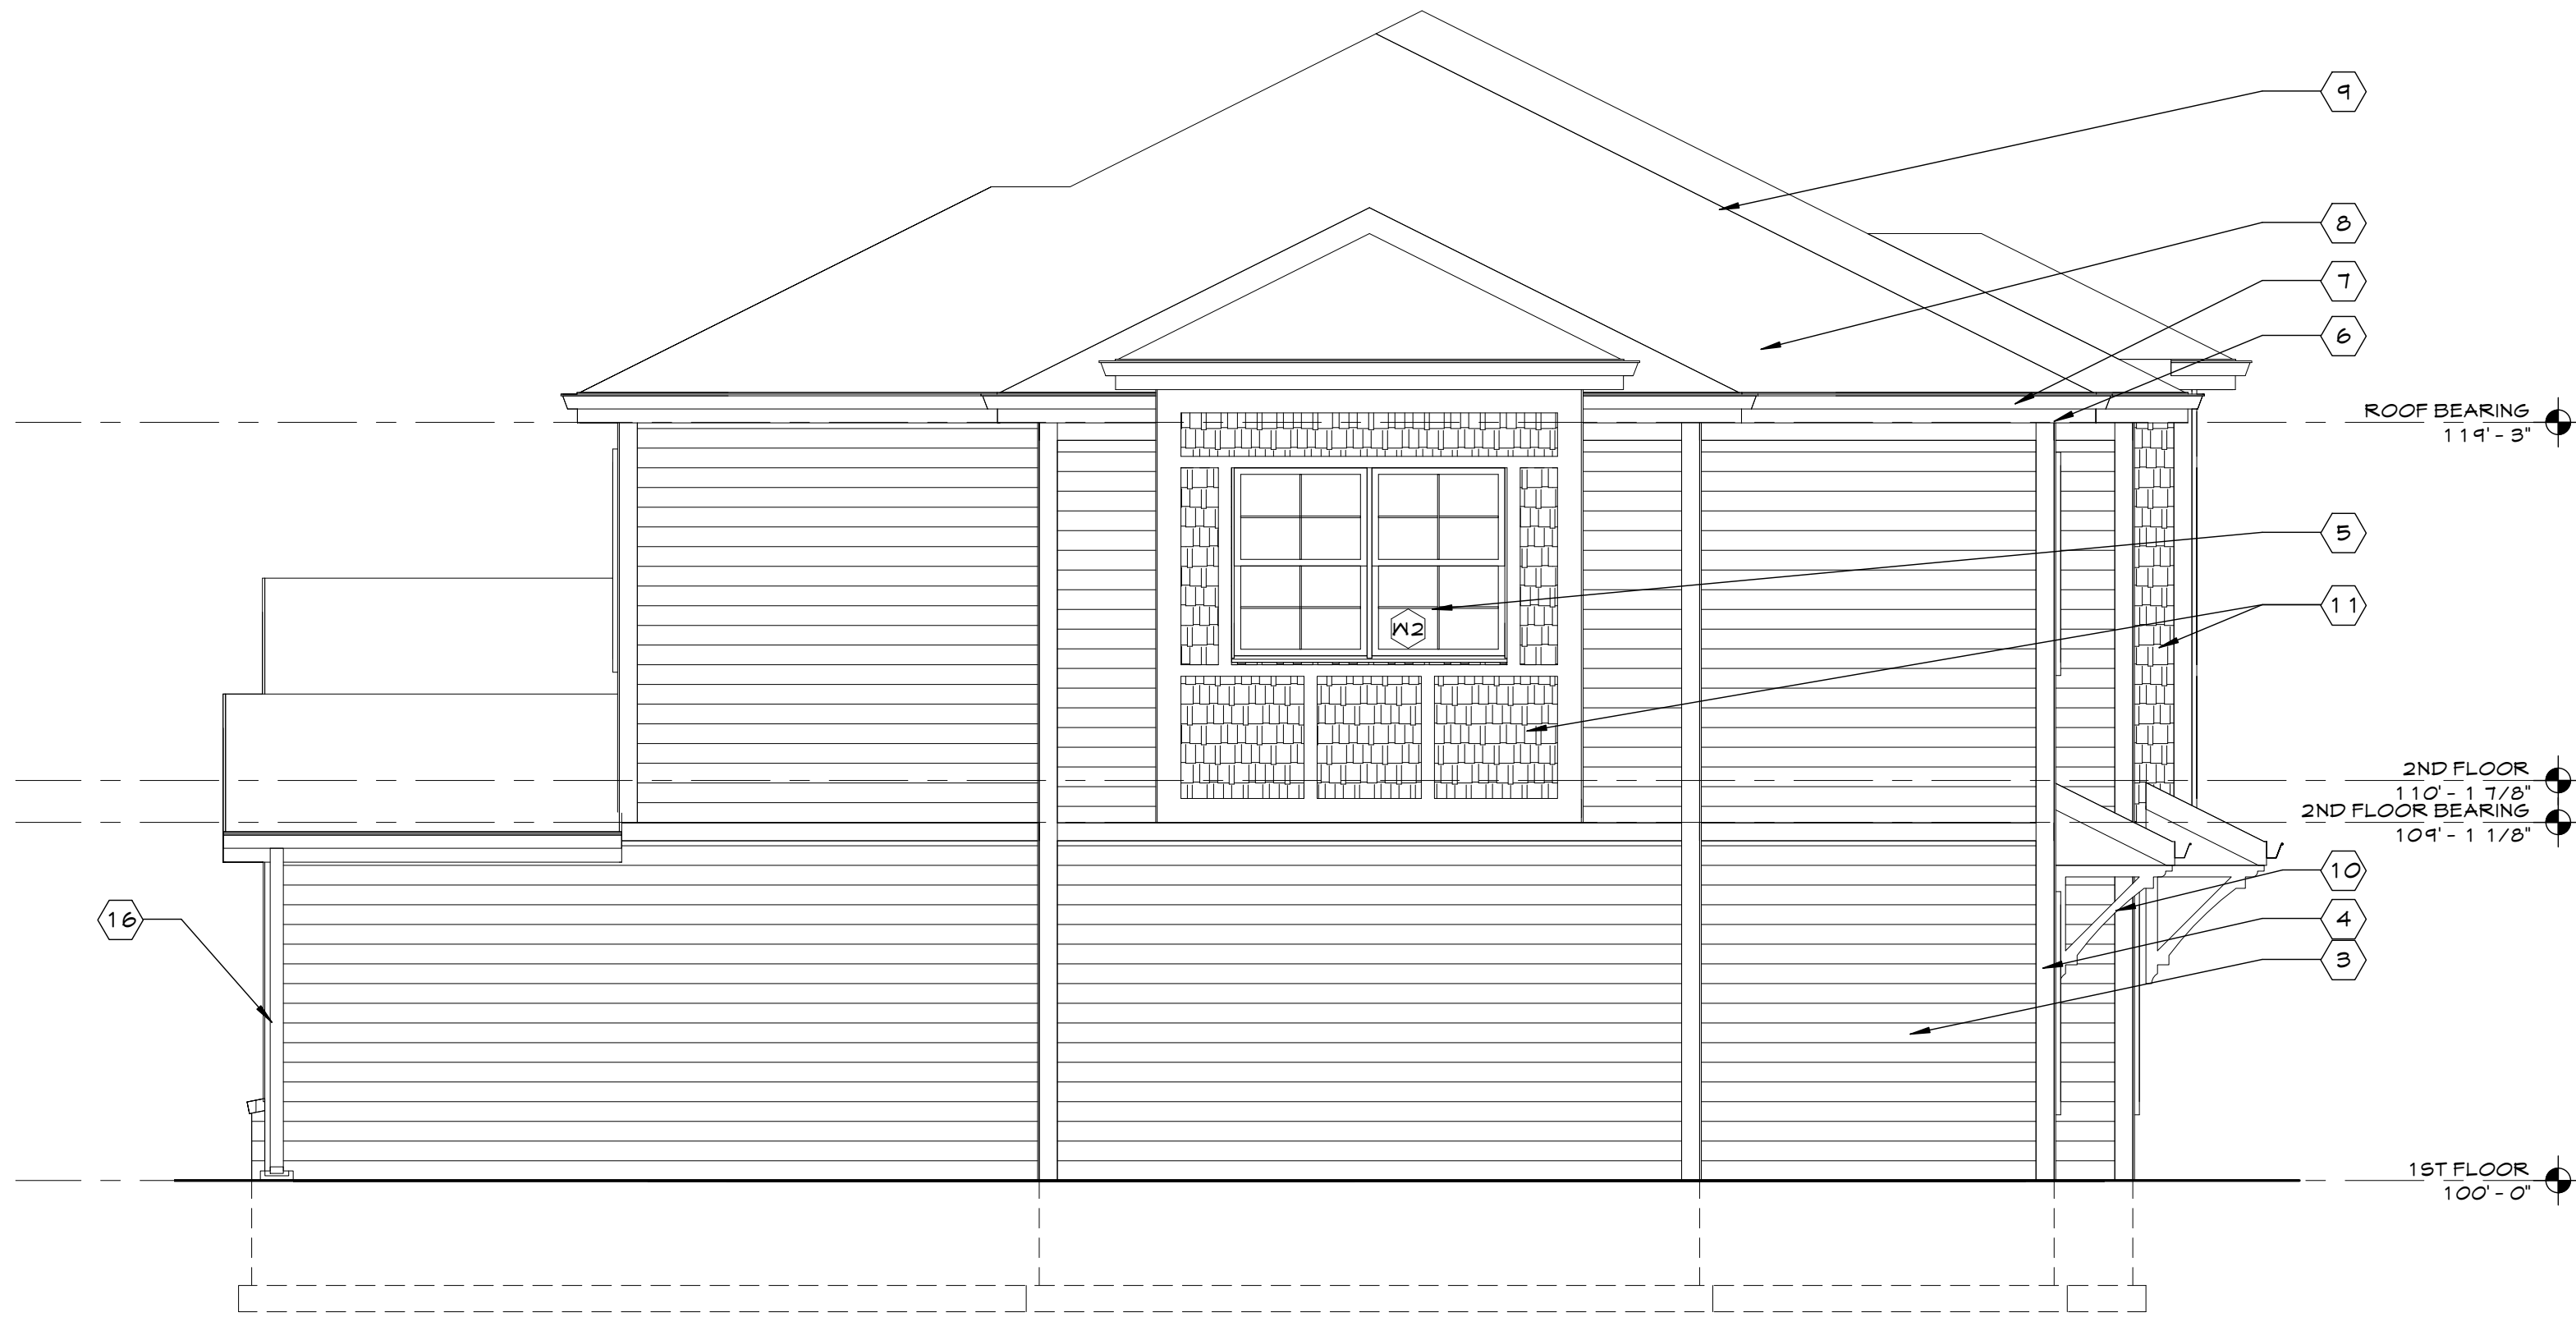

WEST ELEVATION

1/4" = 1'-0"

X CODED NOTES - EXT. ELEV.	
1	BRICK VENEER
2	BRICK ROWLOCK WATERTABLE/SILL
3	FIBER-CEMENT SIDING
4	FIBER-CEMENT CORNER BOARDS
5	VINYL SINGLE HUNG WINDOWS AND TRIM
6	ALUMINUM WRAPPED FASCIA
7	PREFINISHED ALUMINUM GUTTER
8	DIMENSIONAL ASPHALT SHINGLES
9	HIP / RIDGE VENT, REFER TO DETAIL A/A 101
10	BRACKETS - URETHANE MILLWORK - FYPON BKT36X36
11	VINYL "SLATE SHINGLE" SIDING
12	INSULATED METAL GLAD EXTERIOR DOOR WITH ACCESSIBLE THRESHOLDS
13	OVERHEAD GARAGE DOOR WITH VISION PANELS
14	DECORATIVE VINYL LOUVER - FYPON RLV30
15	DECORATIVE VINYL SHUTTERS
16	PREFINISHED ALUMINUM DOWNSPOUT

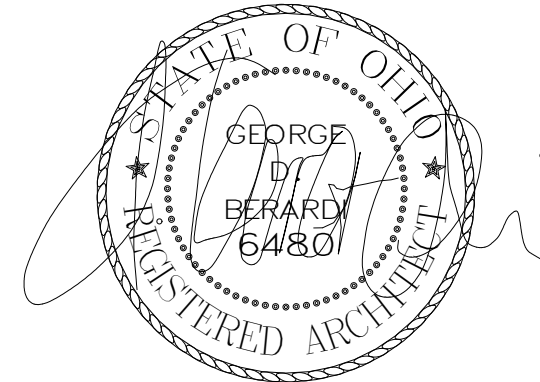

GEORGE D. BERARDI
LICENSE # 6480
EXPIRES: 12.31.2017

Blacklick Crossing

Building 'B'
Reynoldsburg, OH

© 2016 BY:
BERARDI +
PARTNERS, INC.
ARCHITECTS AND
ENGINEERS
ALL RIGHTS
RESERVED

THE ARRANGEMENTS DEPICTED HEREIN ARE THE SOLE PROPERTY OF BERARDI + PARTNERS, INC. ARCHITECTS AND ENGINEERS, AND MAY NOT BE REPRODUCED WITHOUT ITS WRITTEN PERMISSION

NOTE:

1. ALL BIDDERS SHALL VISIT THE SITE AND BECOME FAMILIAR WITH THE EXISTING CONDITIONS AND REQUIREMENTS OF THE PROJECT AND SHALL NOTIFY THE ARCHITECT OF ANY ERRORS AND OMISSIONS SUBSEQUENTLY DISCOVERED IN THE CONTRACT DOCUMENTS.
2. THE CONTRACT DOCUMENTS ARE COMPRISED OF THE DRAWINGS AND THE PROJECT MANUAL IN THEIR ENTIRETY. THE INFORMATION IN THESE DOCUMENTS IS DEPENDENT UPON AND COMPLEMENTARY OF EACH OTHER.
3. SEPARATION OF THE CONTRACT DOCUMENTS SHALL NOT BE PERMITTED. IF THE CONTRACTOR CHOOSES TO SEPARATE THE DOCUMENTS, THEY DO SO AT THEIR OWN RISK AND EXPENSE.
4. ADDITIONALLY, SEE GENERAL INFORMATION ON "A0" SHEETS.
5. THE CLIENT ACKNOWLEDGES THE CONSULTANTS (ARCHITECT) DRAWINGS AND SPECIFICATION INCLUDING ALL DOCUMENTS ON ELECTRONIC MEDIA AS INSTRUMENTS OF THE CONSULTANTS (ARCHITECT) PROFESSIONAL SERVICE. THE CLIENT SHALL NOT REUSE OR MAKE OR PERMIT TO BE MADE ANY MODIFICATION TO THE DRAWINGS AND SPECIFICATIONS WITHOUT THE PRIOR WRITTEN AUTHORIZATION OF THE CONSULTANT (ARCHITECT). THE CLIENT AGREES TO WAIVE ANY CLAIM AGAINST THE CONSULTANT (ARCHITECT) ARISING FROM ANY UNAUTHORIZED TRANSFER, REUSE OR MODIFICATION OF THE DRAWINGS AND SPECIFICATIONS.
6. THE CLIENT CANNOT WARRANT THE ACCURACY OF DATA CONTAINED HEREIN. ANY USE OR REUSE OF ORIGINAL OR ALTERED CAD DESIGN MATERIALS BY THE USER OR OTHER PARTIES WITHOUT THE REVIEW AND WRITTEN APPROVAL OF THE ARCHITECT SHALL BE AT THE SOLE RISK OF THE USER. FURTHERMORE, USER AGREES TO DEFEND, INDEMNIFY, AND HOLD ARCHITECT HARMLESS FROM ALL CLAIMS, INJURIES, DAMAGES, LOSSES, EXPENSES, AND ATTORNEY'S FEES ARISING OUT OF THE MODIFICATION OR REUSE OF THESE MATERIALS.
7. THESE DRAWINGS AS PART OF THE CONTRACT DOCUMENTS ARE DIAGNOSTIC AND ARE NOT INTENDED TO DEFINE EXACT QUANTITIES, LOCATIONS OR MODIFIED REQUIREMENTS. THE DRAWINGS SHALL NOT BE SCALED. EXACT STATE AND LOCAL CODE REQUIREMENTS AND OTHER APPLICABLE CODE REQUIREMENTS SHALL BE VERIFIED BY AND ARE THE SOLE RESPONSIBILITY OF THIS CONTRACTOR. ANY INFORMATION WHICH DIRECTLY CONFLICTS WITH ANY OF THESE CODES OR ANY DISCREPANCIES FOUND IN THE CONTRACT DOCUMENTS SHALL BE BROUGHT TO THE ATTENTION OF THE PROJECT ARCHITECT.

80% SET

PROJECT DATE: 11/29/17
PROJECT #: 16157


Description	Date
-------------	------

EXTERIOR ELEVATIONS

AB201




architecture + interior design + engineering
1398 goodale boulevard, columbus ohio 43212
phone 614-221-1110 fax 614-221-0831
www.berardipartners.com

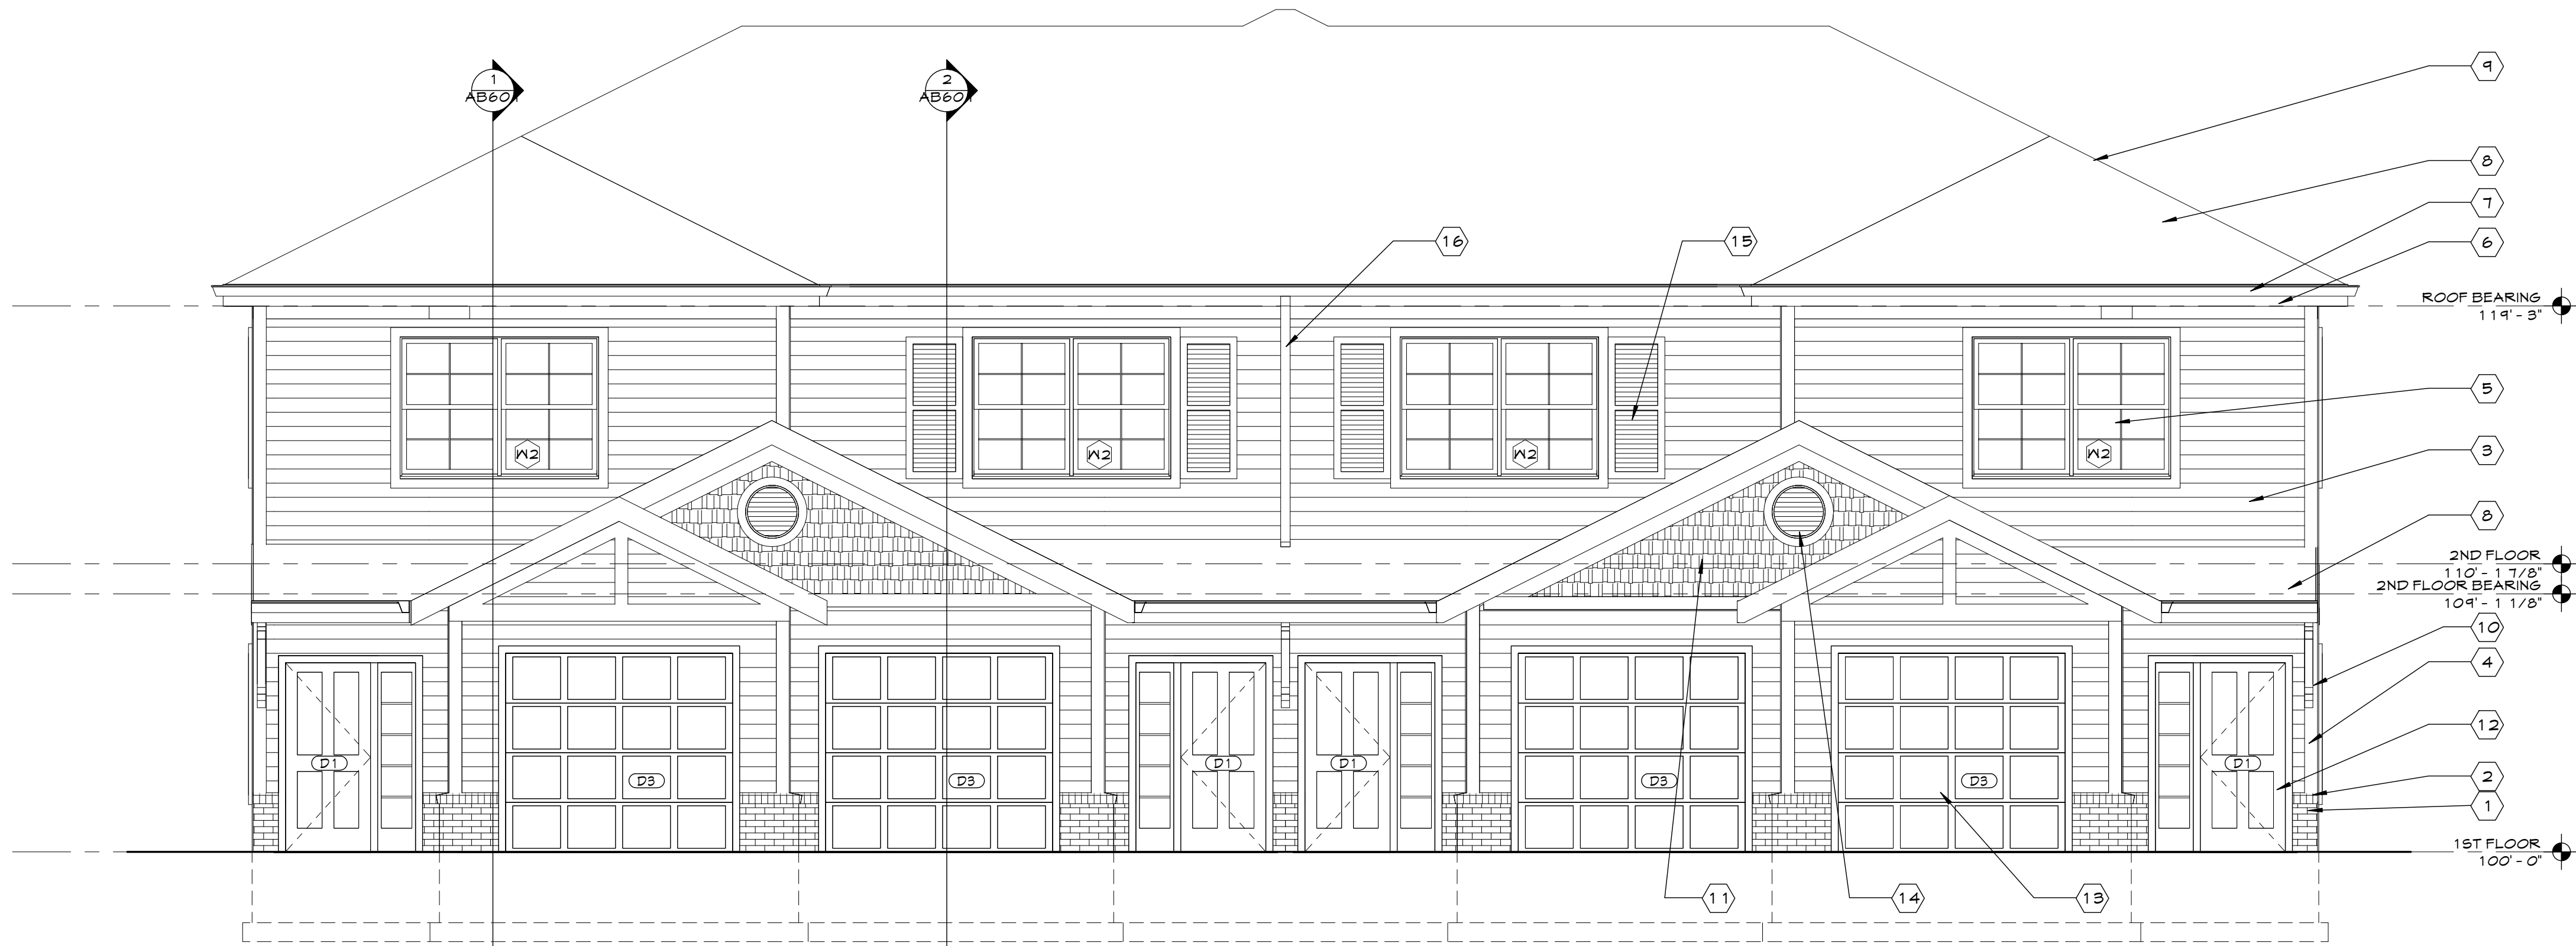

NORTH ELEVATION

1/4" = 1'-0"

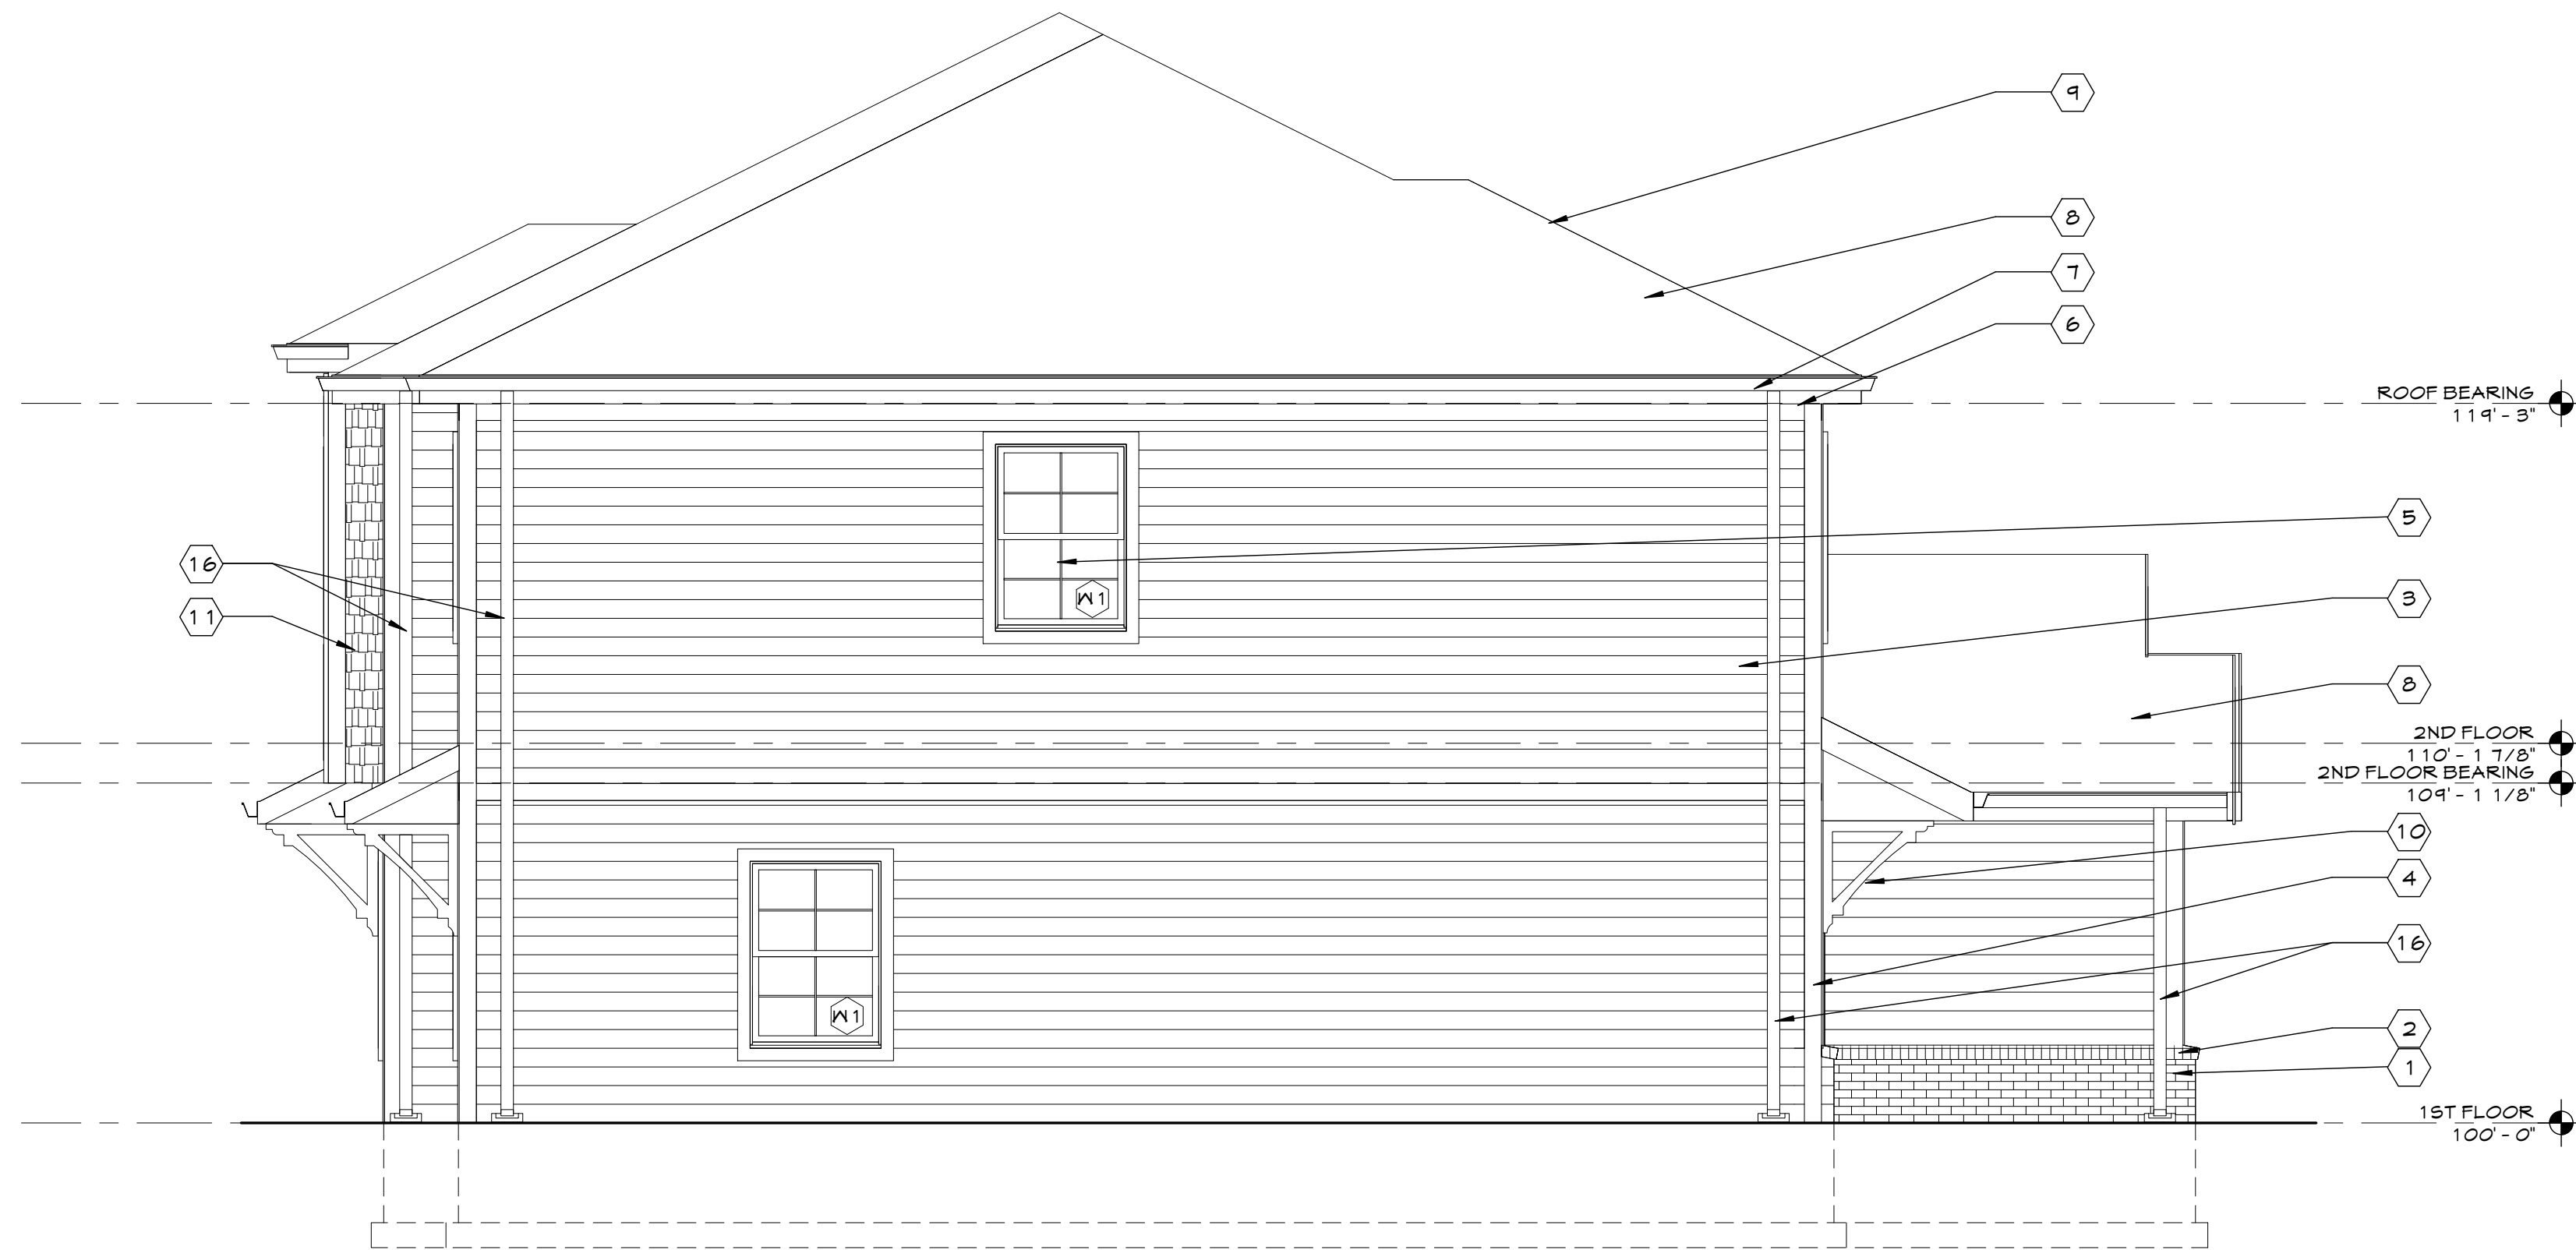


EAST ELEVATION

1/4" = 1'-0"

(X) CODED NOTES - EXT. ELEV.

- 1 BRICK VENEER
- 2 BRICK ROWLOCK WATERTABLE/SILL
- 3 FIBER-CEMENT SIDING
- 4 FIBER-CEMENT CORNER BOARDS
- 5 VINYL SINGLE HUNG WINDOWS AND TRIM
- 6 ALUMINUM WRAPPED FASCIA
- 7 ALUMINUM GUTTERS AND DOWNSPOUTS
- 8 DIMENSIONAL ASPHALT SHINGLES
- 9 HIP / RIDGE VENT. REFER TO DETAIL A/A101
- 10 BRACKETS - URETHANE MILLWORK - FYPON BKTS 6X3 6
- 11 VINYL "SLATE SHINGLE" SIDING
- 12 INSULATED METAL CLAD EXTERIOR DOOR WITH ACCESSIBLE THRESHOLDS
- 13 OVERHEAD GARAGE DOOR WITH VISION PANELS
- 14 DECORATIVE VINYL LOUVER - FYPON RLY30
- 15 DECORATIVE VINYL SHUTTERS
- 16 PREFINISHED ALUMINUM DOWNSPOUT

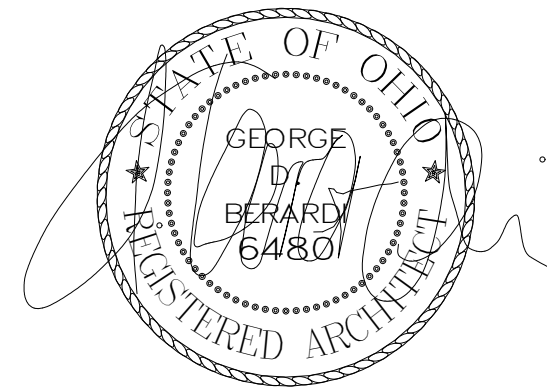

GEORGE D. BERARDI
LICENSE # 64801
EXPIRES: 12.31.2017

Blacklick Crossing

Building 'B'
Reynoldsburg, OH

© 2016 BY:
BERARDI +
PARTNERS, INC.
ARCHITECTS AND
ENGINEERS
ALL RIGHTS
RESERVED

THE ARRANGEMENTS DEPICTED HEREIN ARE THE SOLE PROPERTY OF BERARDI + PARTNERS, INC. ARCHITECTS AND ENGINEERS, AND MAY NOT BE REPRODUCED WITHOUT ITS WRITTEN PERMISSION

NOTE:

1. ALL BIDDERS SHALL VISIT THE SITE AND BECOME FAMILIAR WITH THE EXISTING CONDITIONS AND REQUIREMENTS OF THE PROJECT AND SHALL NOTIFY THE ARCHITECT OF ANY ERRORS AND OMISSIONS SUBSEQUENTLY DISCOVERED IN THE CONTRACT DOCUMENTS.
2. THE CONTRACT DOCUMENTS ARE COMPRISED OF THE DRAWINGS AND THE PROJECT MANUAL IN THEIR ENTIRETY. THE INFORMATION IN THESE DOCUMENTS IS DEPENDENT UPON AND COMPLEMENTARY OF EACH OTHER. SEPARATION OF THE CONTRACT DOCUMENTS SHALL NOT BE PERMITTED. IF THE CONTRACTOR CHOOSES TO SEPARATE THE DOCUMENTS, THEY DO SO AT THEIR OWN RISK AND EXPENSE.
3. ADDITIONALLY, SEE GENERAL INFORMATION ON "A0" SHEETS.
4. THE CLIENT ACKNOWLEDGES THE CONSULTANTS (ARCHITECT) DRAWINGS AND SPECIFICATION INCLUDING ALL DOCUMENTS ON ELECTRONIC MEDIA AS INSTRUMENTS OF THE CONSULTANTS (ARCHITECT) PROFESSIONAL SERVICE. THE CLIENT SHALL NOT REUSE OR MAKE OR PERMIT TO BE MADE ANY MODIFICATION TO THE DRAWINGS AND SPECIFICATIONS WITHOUT THE PRIOR WRITTEN AUTHORIZATION OF THE CONSULTANT (ARCHITECT). THE CLIENT AGREES TO WAIVE ANY CLAIM AGAINST THE CONSULTANT (ARCHITECT) ARISING FROM ANY UNAUTHORIZED TRANSFER, REUSE OR MODIFICATION OF THE DRAWINGS AND SPECIFICATIONS.
5. ARCHITECT CANNOT WARRANT THE ACCURACY OF DATA CONTAINED HEREIN. ANY USE OR REUSE OF ORIGINAL OR ALTERED CAD/D DESIGN MATERIALS BY THE USER OR OTHER PARTIES WITHOUT THE REVIEW AND WRITTEN APPROVAL OF THE ARCHITECT SHALL BE AT THE SOLE RISK OF THE USER. FURTHERMORE, USER AGREES TO DEFEND, INDEMNIFY, AND HOLD ARCHITECT HARMLESS FROM ALL CLAIMS, INJURIES, DAMAGES, LOSSES, EXPENSES, AND ATTORNEY'S FEES ARISING OUT OF THE MODIFICATION OR REUSE OF THESE MATERIALS.
6. THESE DRAWINGS AS PART OF THE CONTRACT DOCUMENTS ARE DIAGRAMMATIC AND ARE NOT INTENDED TO DEFINE EXACT QUANTITIES, LOCATIONS OR MODIFIED REQUIREMENTS. THE DRAWINGS SHALL NOT BE SCALED. EXACT STATE AND LOCAL CODE REQUIREMENTS AND OTHER APPLICABLE CODE REQUIREMENTS SHALL BE VERIFIED BY AND ARE THE SOLE RESPONSIBILITY OF THIS CONTRACTOR. ANY INFORMATION WHICH DIRECTLY CONFLICTS WITH ANY OF THESE CODES OR ANY DISCREPANCIES FOUND IN THE CONTRACT DOCUMENTS SHALL BE BROUGHT TO THE ATTENTION OF THE PROJECT ARCHITECT.

80% SET

PROJECT DATE: 11/29/17
PROJECT #: 16157

#	Description	Date
---	-------------	------

EXTERIOR ELEVATIONS

AB202




architecture + interior design + engineering
1398 goodale boulevard, columbus ohio 43212
phone 614-221-1110 fax 614-221-0831
www.berardipartners.com



SOUTH ELEVATION

1/4" = 1'-0"

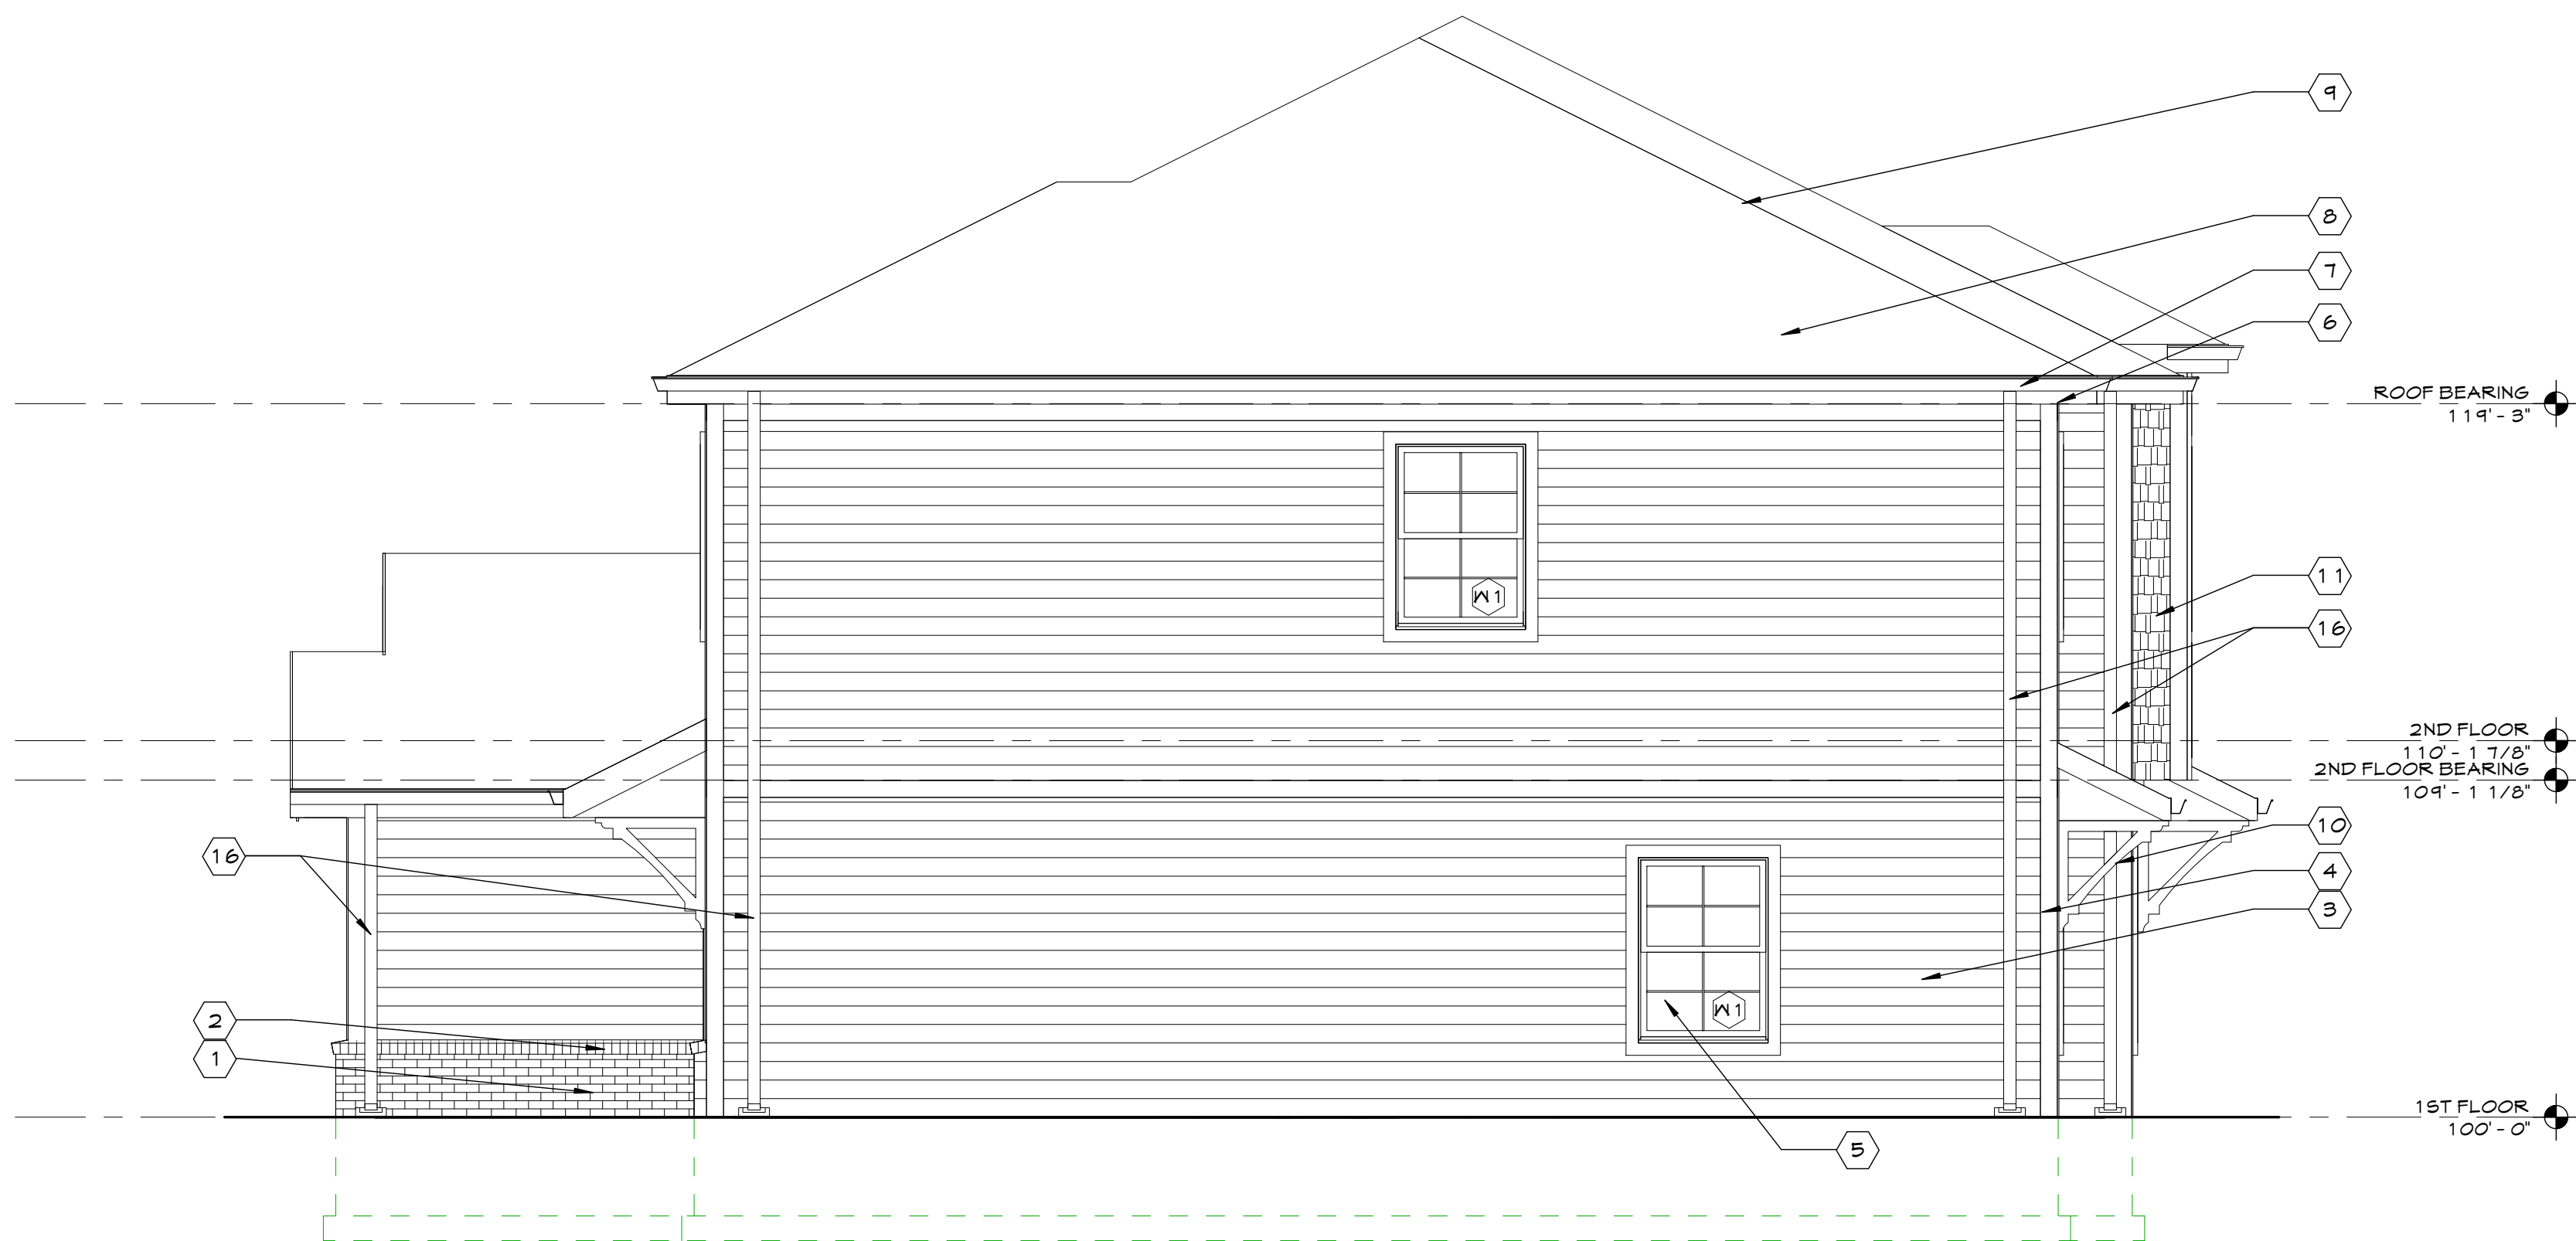


WEST ELEVATION

1/4" = 1'-0"

X CODED NOTES - EXT. ELEV.

- 1 BRICK VENEER
- 2 BRICK ROWLOCK WATERTABLE/SILL
- 3 FIBER-CEMENT SIDING
- 4 FIBER-CEMENT CORNER BOARDS
- 5 VINYL SINGLE HUNG WINDOWS AND TRIM
- 6 ALUMINUM WRAPPED FASCIA
- 7 ALUMINUM GUTTERS AND DOWNSPOUTS
- 8 DIMENSIONAL ASPHALT SHINGLES
- 9 HIP / RIDGE VENT, REFER TO DETAIL A/A101
- 10 BRACKETS - URETHANE MILLWORK - FYPON BKT36X36
- 11 VINYL "SLATE SHINGLE" SIDING
- 12 INSULATED METAL GLAD EXTERIOR DOOR WITH ACCESSIBLE THRESHOLDS
- 13 OVERHEAD GARAGE DOOR WITH VISION PANELS
- 14 DECORATIVE VINYL LOUVER - FYPON RLV30
- 15 DECORATIVE VINYL SHUTTERS
- 16 PREFINISHED ALUMINUM DOWNSPOUT

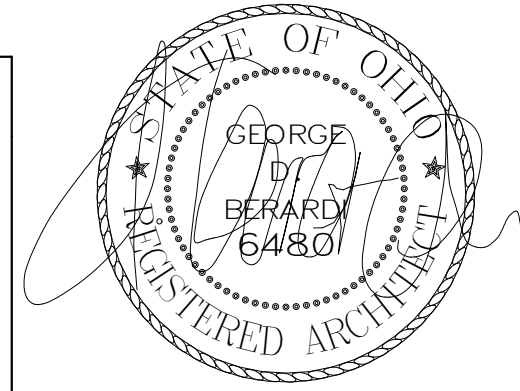

GEORGE D. BERARDI
LICENSE # 6480
EXPIRES: 12.31.2017

Blacklick Crossing


Building 'C'
Reynoldsburg, OH
© 2016 BY:
BERARDI +
PARTNERS, INC.
ARCHITECTS AND
ENGINEERS
ALL RIGHTS
RESERVED

THE ARRANGEMENTS DEPICTED HEREIN ARE THE SOLE PROPERTY OF BERARDI + PARTNERS, INC. ARCHITECTS AND ENGINEERS, AND MAY NOT BE REPRODUCED WITHOUT ITS WRITTEN PERMISSION

NOTE:
1. ALL BIDDERS SHALL VISIT THE SITE AND BECOME FAMILIAR WITH THE EXISTING CONDITIONS AND REQUIREMENTS OF THE PROJECT AND SHALL NOTIFY THE ARCHITECT OF ANY ERRORS AND OMISSIONS SUBSEQUENTLY DISCOVERED IN THE CONTRACT DOCUMENTS.
2. THE CONTRACT DOCUMENTS ARE COMPRISED OF THE DRAWINGS AND THE PROJECT MANUAL IN THEIR ENTIRETY. THE INFORMATION IN THESE DOCUMENTS IS DEPENDENT UPON AND COMPLEMENTARY OF EACH OTHER.
3. SEPARATION OF THE CONTRACT DOCUMENTS SHALL NOT BE PERMITTED. IF THE CONTRACTOR CHOOSES TO SEPARATE THE DOCUMENTS, THEY DO SO AT THEIR OWN RISK AND EXPENSE.
4. ADDITIONALLY, SEE GENERAL INFORMATION ON "A0" SHEETS.
5. THE CLIENT ACKNOWLEDGES THE CONSULTANTS (ARCHITECT) DRAWINGS AND SPECIFICATION INCLUDING ALL DOCUMENTS ON ELECTRONIC MEDIA AS INSTRUMENTS OF THE CONSULTANTS (ARCHITECT) PROFESSIONAL SERVICE. THE CLIENT SHALL NOT REUSE OR MAKE OR PERMIT TO BE MADE ANY MODIFICATION TO THE DRAWINGS AND SPECIFICATIONS WITHOUT THE PRIOR WRITTEN AUTHORIZATION OF THE CONSULTANT (ARCHITECT). THE CLIENT AGREES TO WAIVE ANY CLAIM AGAINST THE CONSULTANT (ARCHITECT) ARISING FROM ANY UNAUTHORIZED TRANSFER, REUSE OR MODIFICATION OF THE DRAWINGS AND SPECIFICATIONS.
6. THE CLIENT CANNOT WARRANT THE ACCURACY OF DATA CONTAINED HEREIN. ANY USE OR REUSE OF ORIGINAL OR ALTERED CAD DESIGN MATERIALS BY THE USER OR OTHER PARTIES WITHOUT THE REVIEW AND WRITTEN APPROVAL OF THE ARCHITECT SHALL BE AT THE SOLE RISK OF THE USER. FURTHERMORE, USER AGREES TO DEFEND, INDEMNIFY, AND HOLD ARCHITECT HARMLESS FROM ALL CLAIMS, INJURIES, DAMAGES, LOSSES, EXPENSES AND ATTORNEY'S FEES ARISING OUT OF THE MODIFICATION OR REUSE OF THESE MATERIALS.
7. THESE DRAWINGS AS PART OF THE CONTRACT DOCUMENTS ARE DIAGRAMMATIC AND ARE NOT INTENDED TO DEFINE EXACT QUANTITIES, LOCATIONS OR MODIFIED REQUIREMENTS. THE DRAWINGS SHALL NOT BE SCALED. EXACT STATE AND LOCAL CODE REQUIREMENTS AND OTHER APPLICABLE CODE REQUIREMENTS SHALL BE VERIFIED BY AND ARE THE SOLE RESPONSIBILITY OF THIS CONTRACTOR OR ANY INFORMATION WHICH DIRECTLY CONFLICTS WITH ANY OF THESE CODES OR ANY DISCREPANCIES FOUND IN THE CONTRACT DOCUMENTS SHALL BE BROUGHT TO THE ATTENTION OF THE PROJECT ARCHITECT.


CODED NOTES - EXT. ELEV.

- 1 BRICK VENEER
- 2 BRICK ROWLOCK MATERTABLE/SILL
- 3 FIBER-CEMENT CLAPBOARD SIDING
- 4 FIBER-CEMENT CORNER BOARDS
- 5 VINYL SINGLE HUNG WINDOWS AND TRIM
- 6 ALUMINUM WRAPPED FASCIA
- 7 PREFINISHED ALUMINUM GUTTER
- 8 DIMENSIONAL ASPHALT SHINGLES
- 9 HIP / RIDGE VENT. REFER TO DETAIL A/A101
- 10 BRACKETS - URETHANE MILLWORK - FYFON BKT36X36
- 11 VINYL "SLATE SHINGLE" SIDING
- 12 INSULATED METAL CLAD EXTERIOR DOOR WITH ACCESSIBLE THRESHOLDS
- 13 OVERHEAD GARAGE DOOR WITH VISION PANELS
- 14 DECORATIVE VINYL LOUVER - FYFON RLV30
- 15 PREFINISHED ALUMINUM DOWNSPOUT

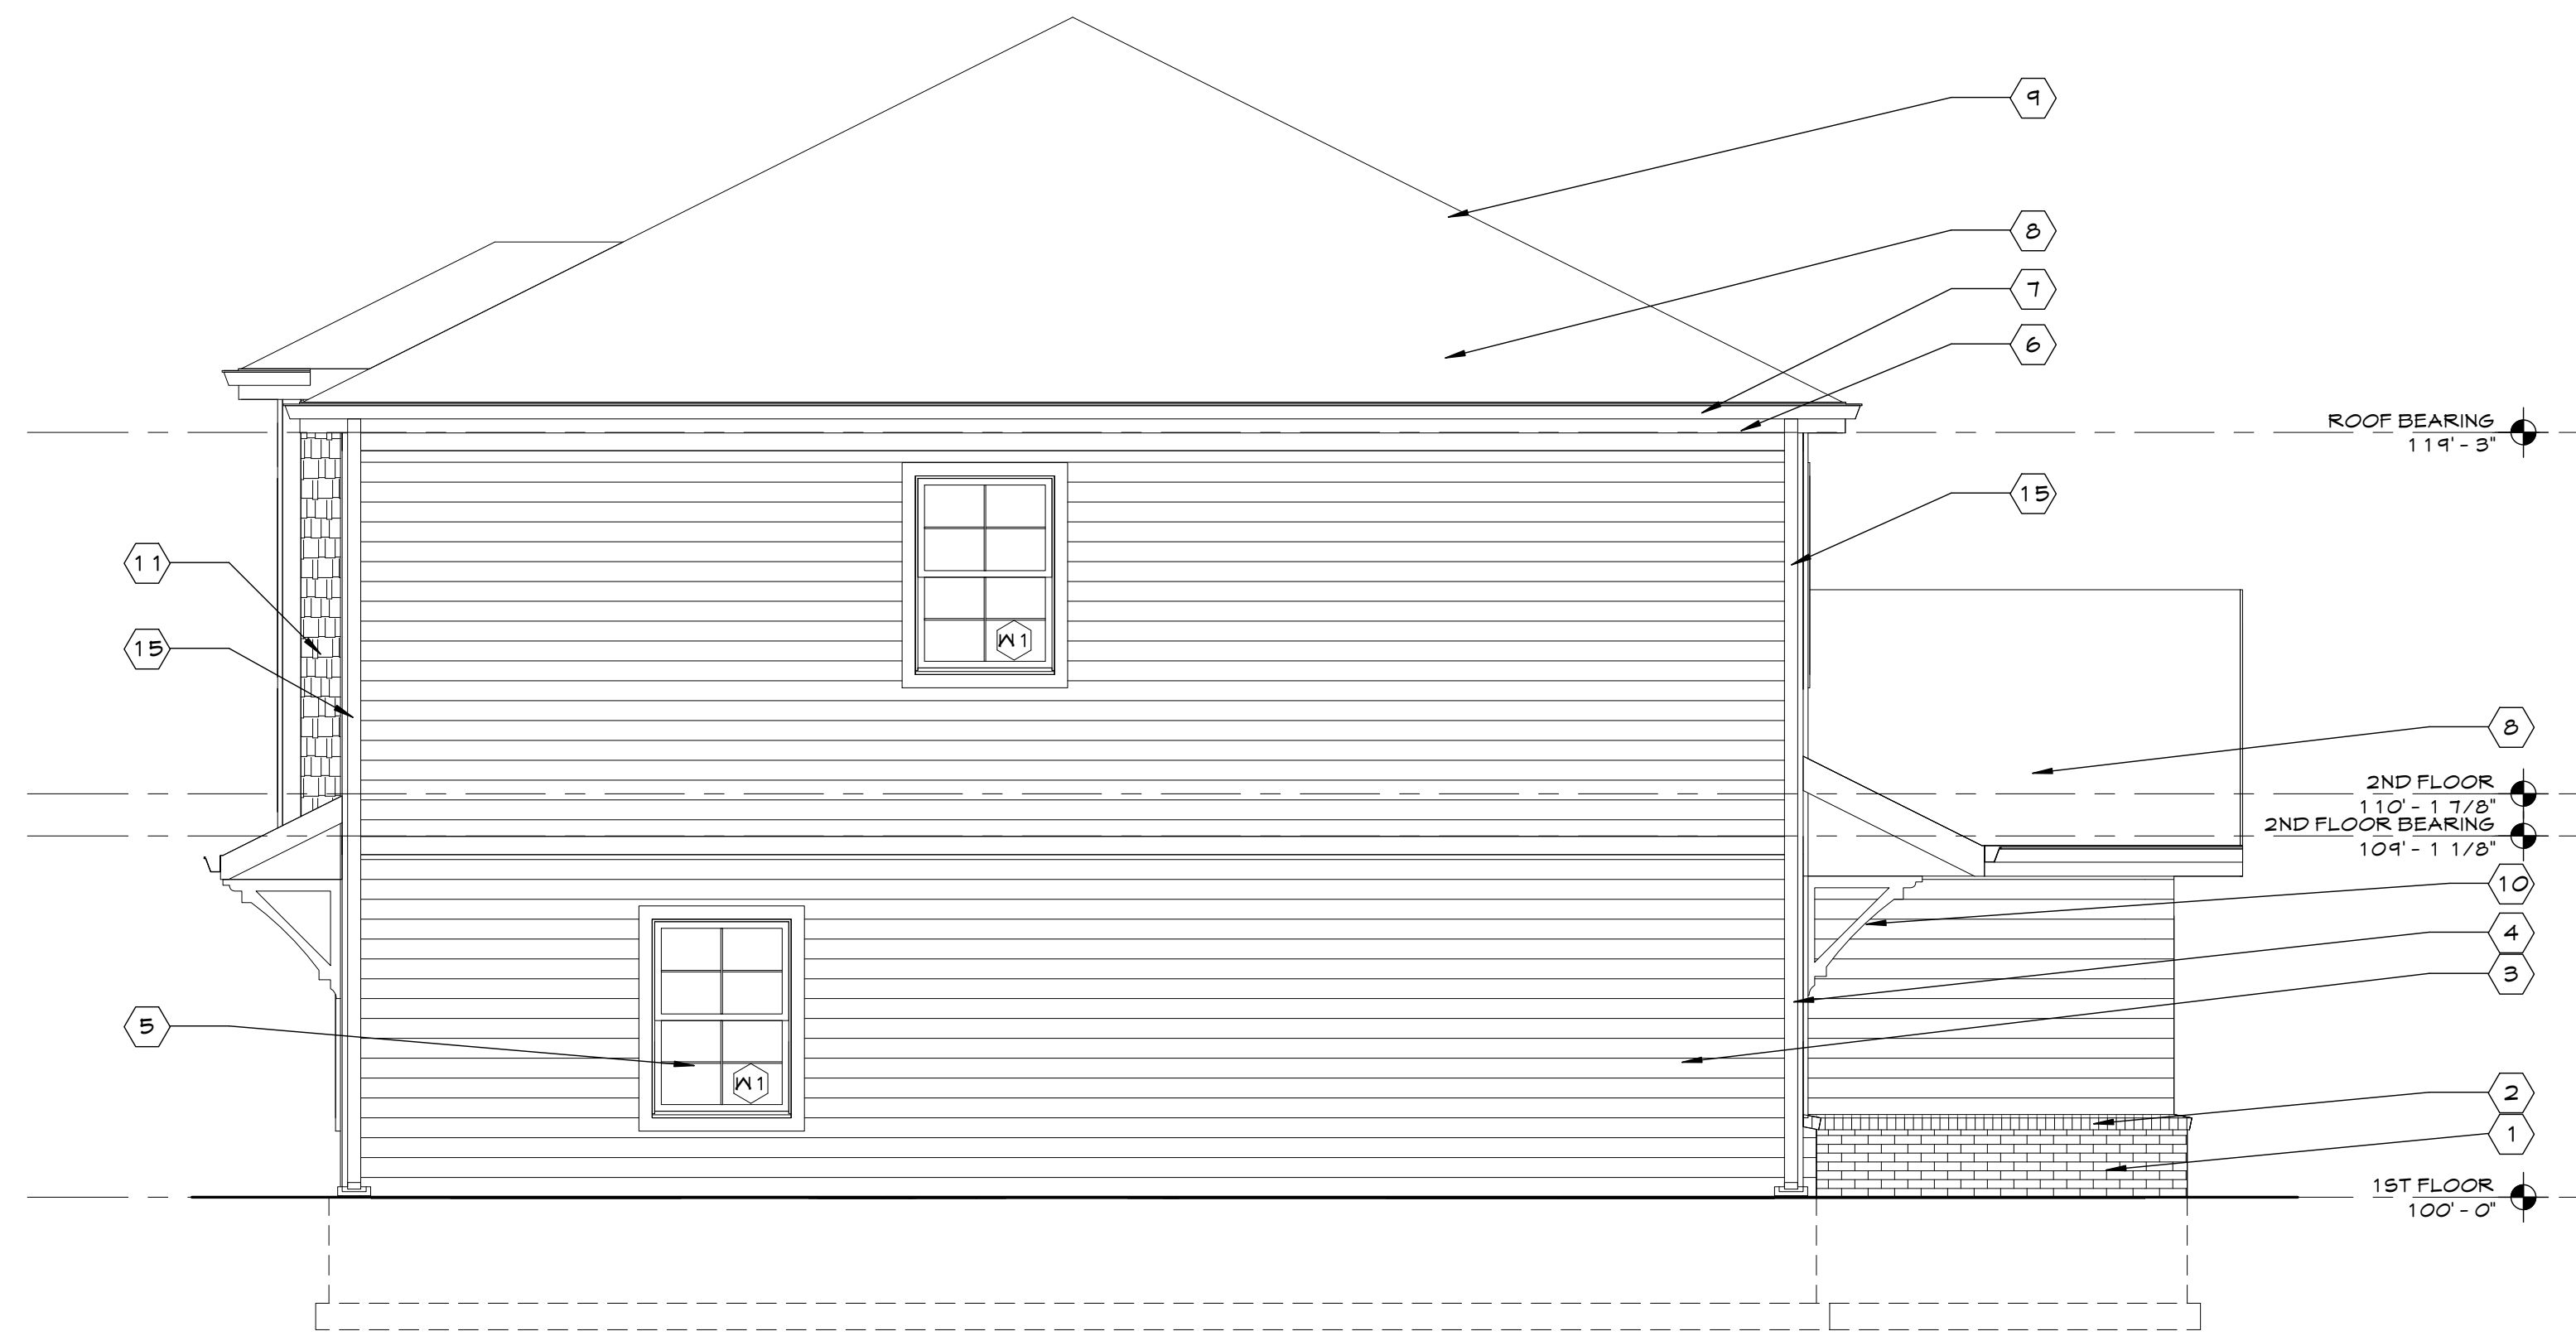


EAST ELEVATION

1/4" = 1'-0"

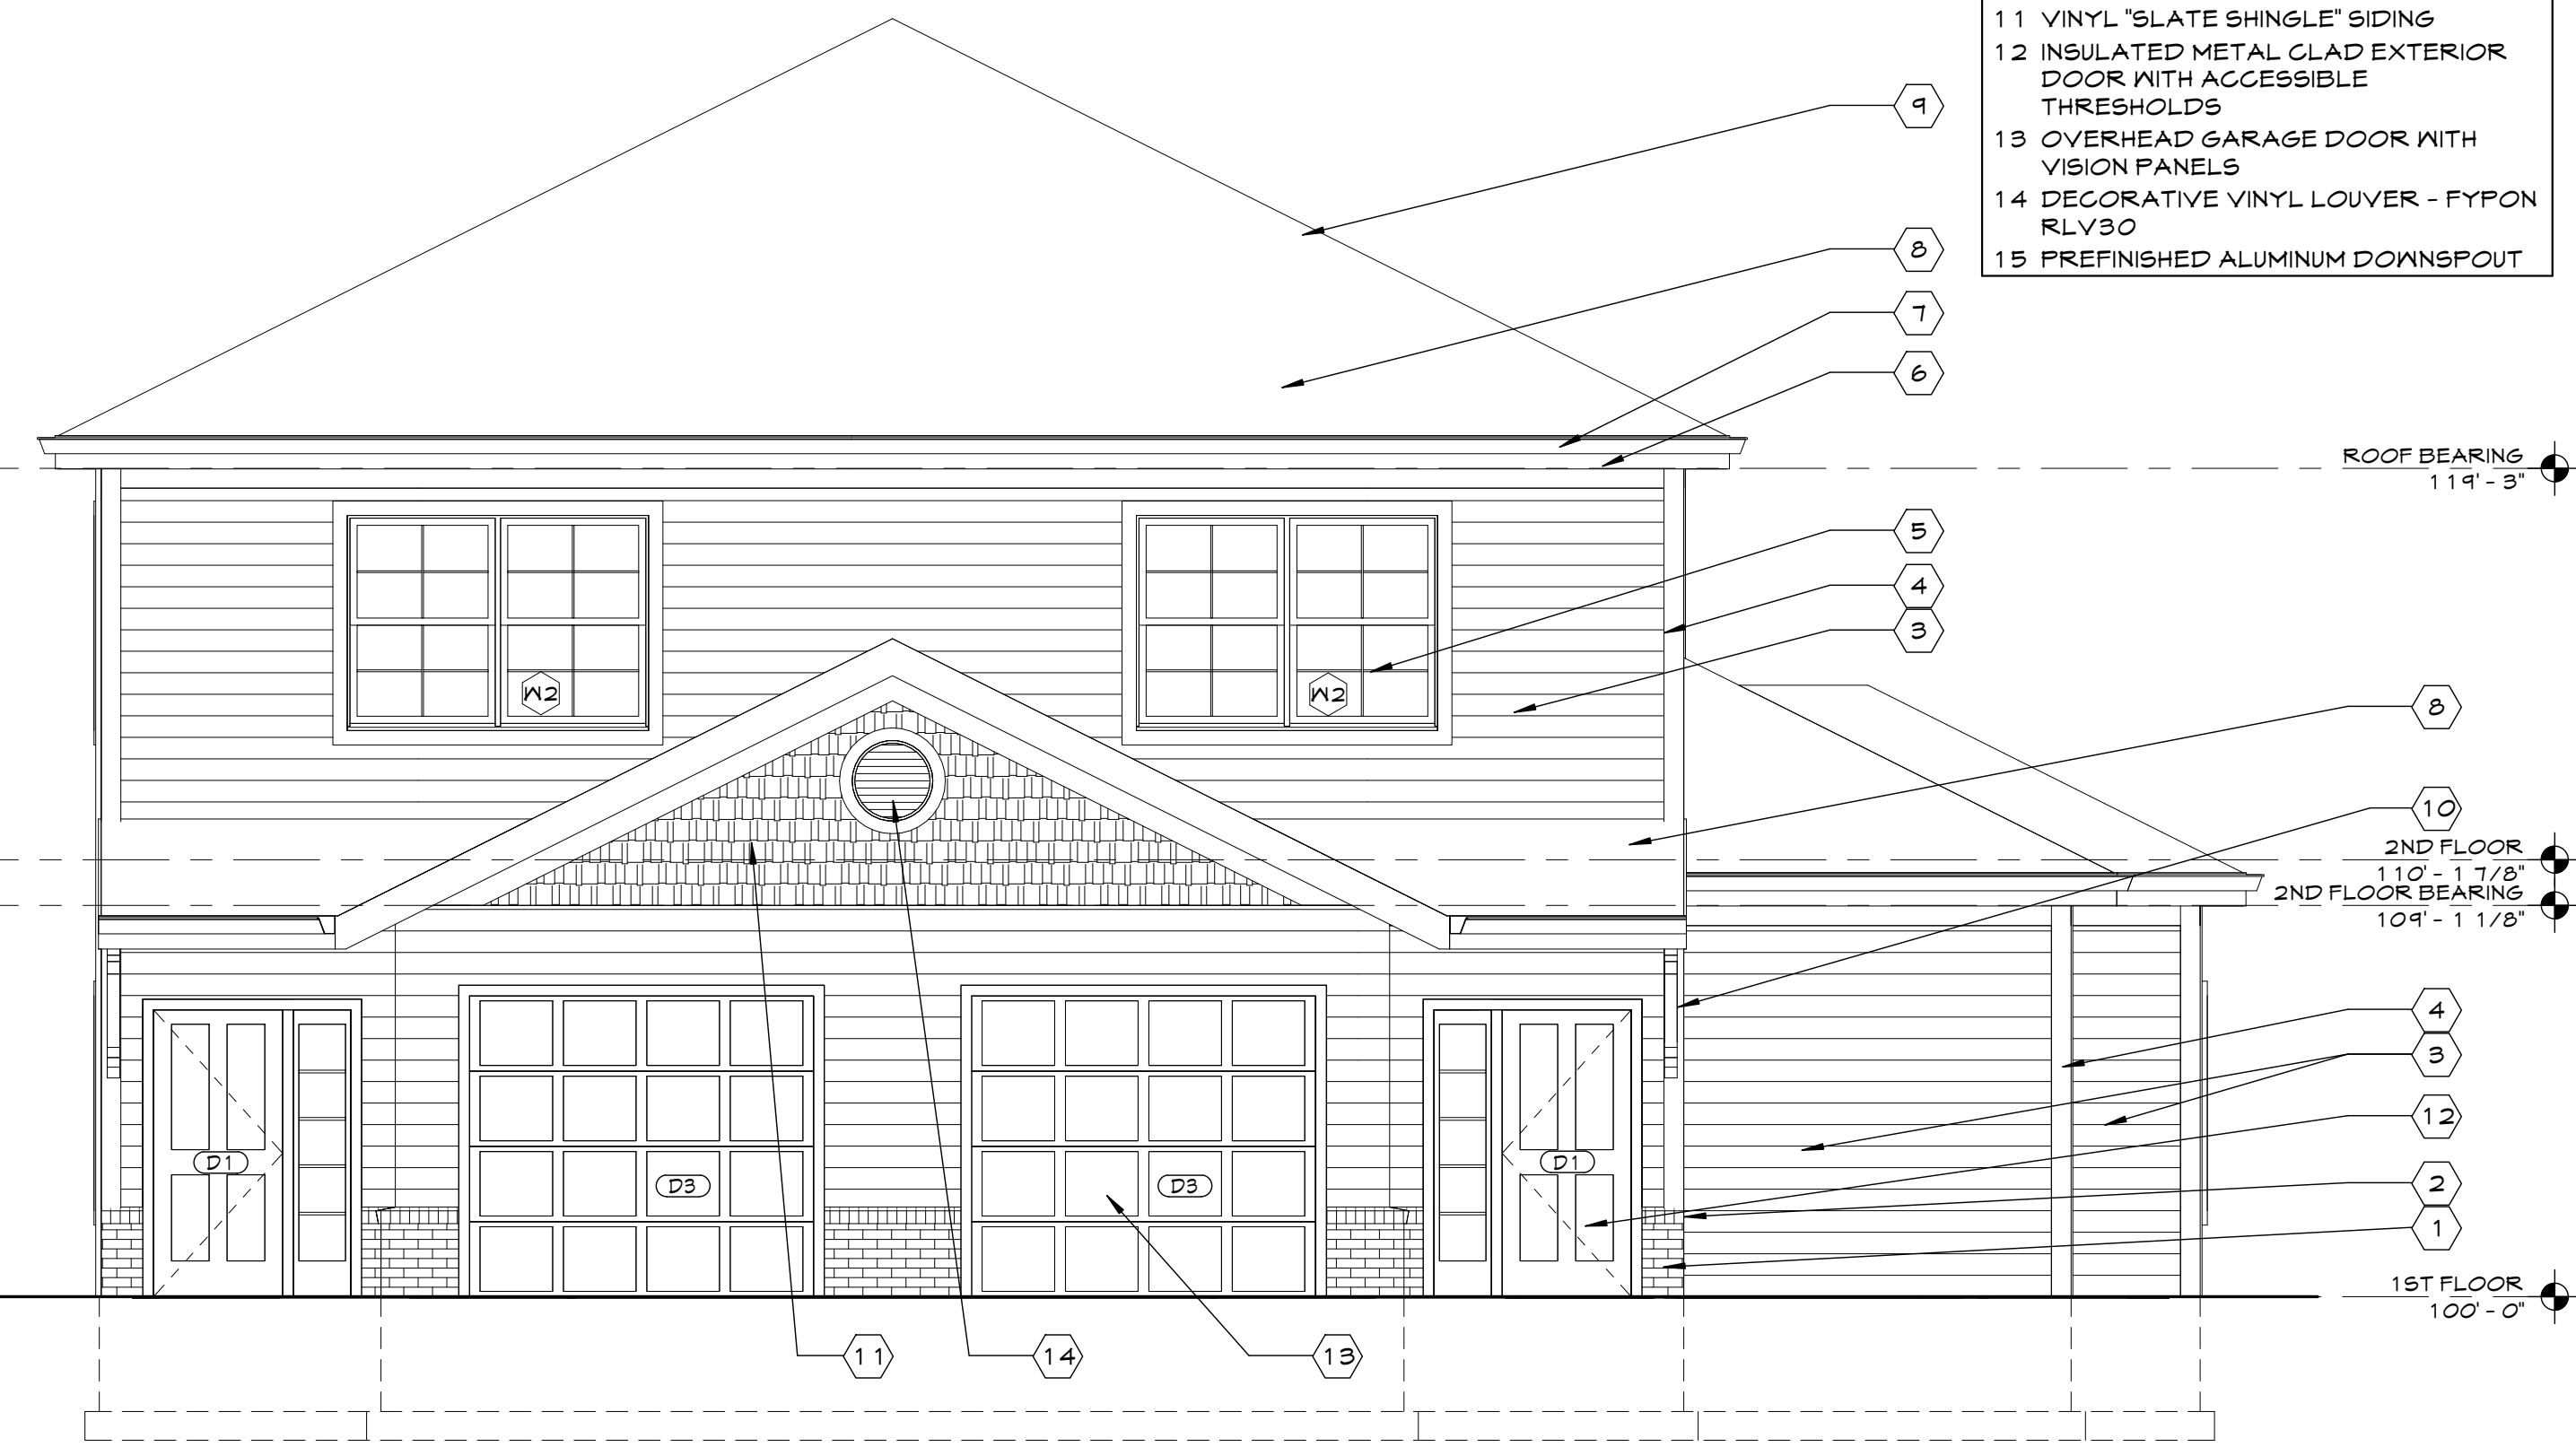


NORTH ELEVATION

1/4" = 1'-0"

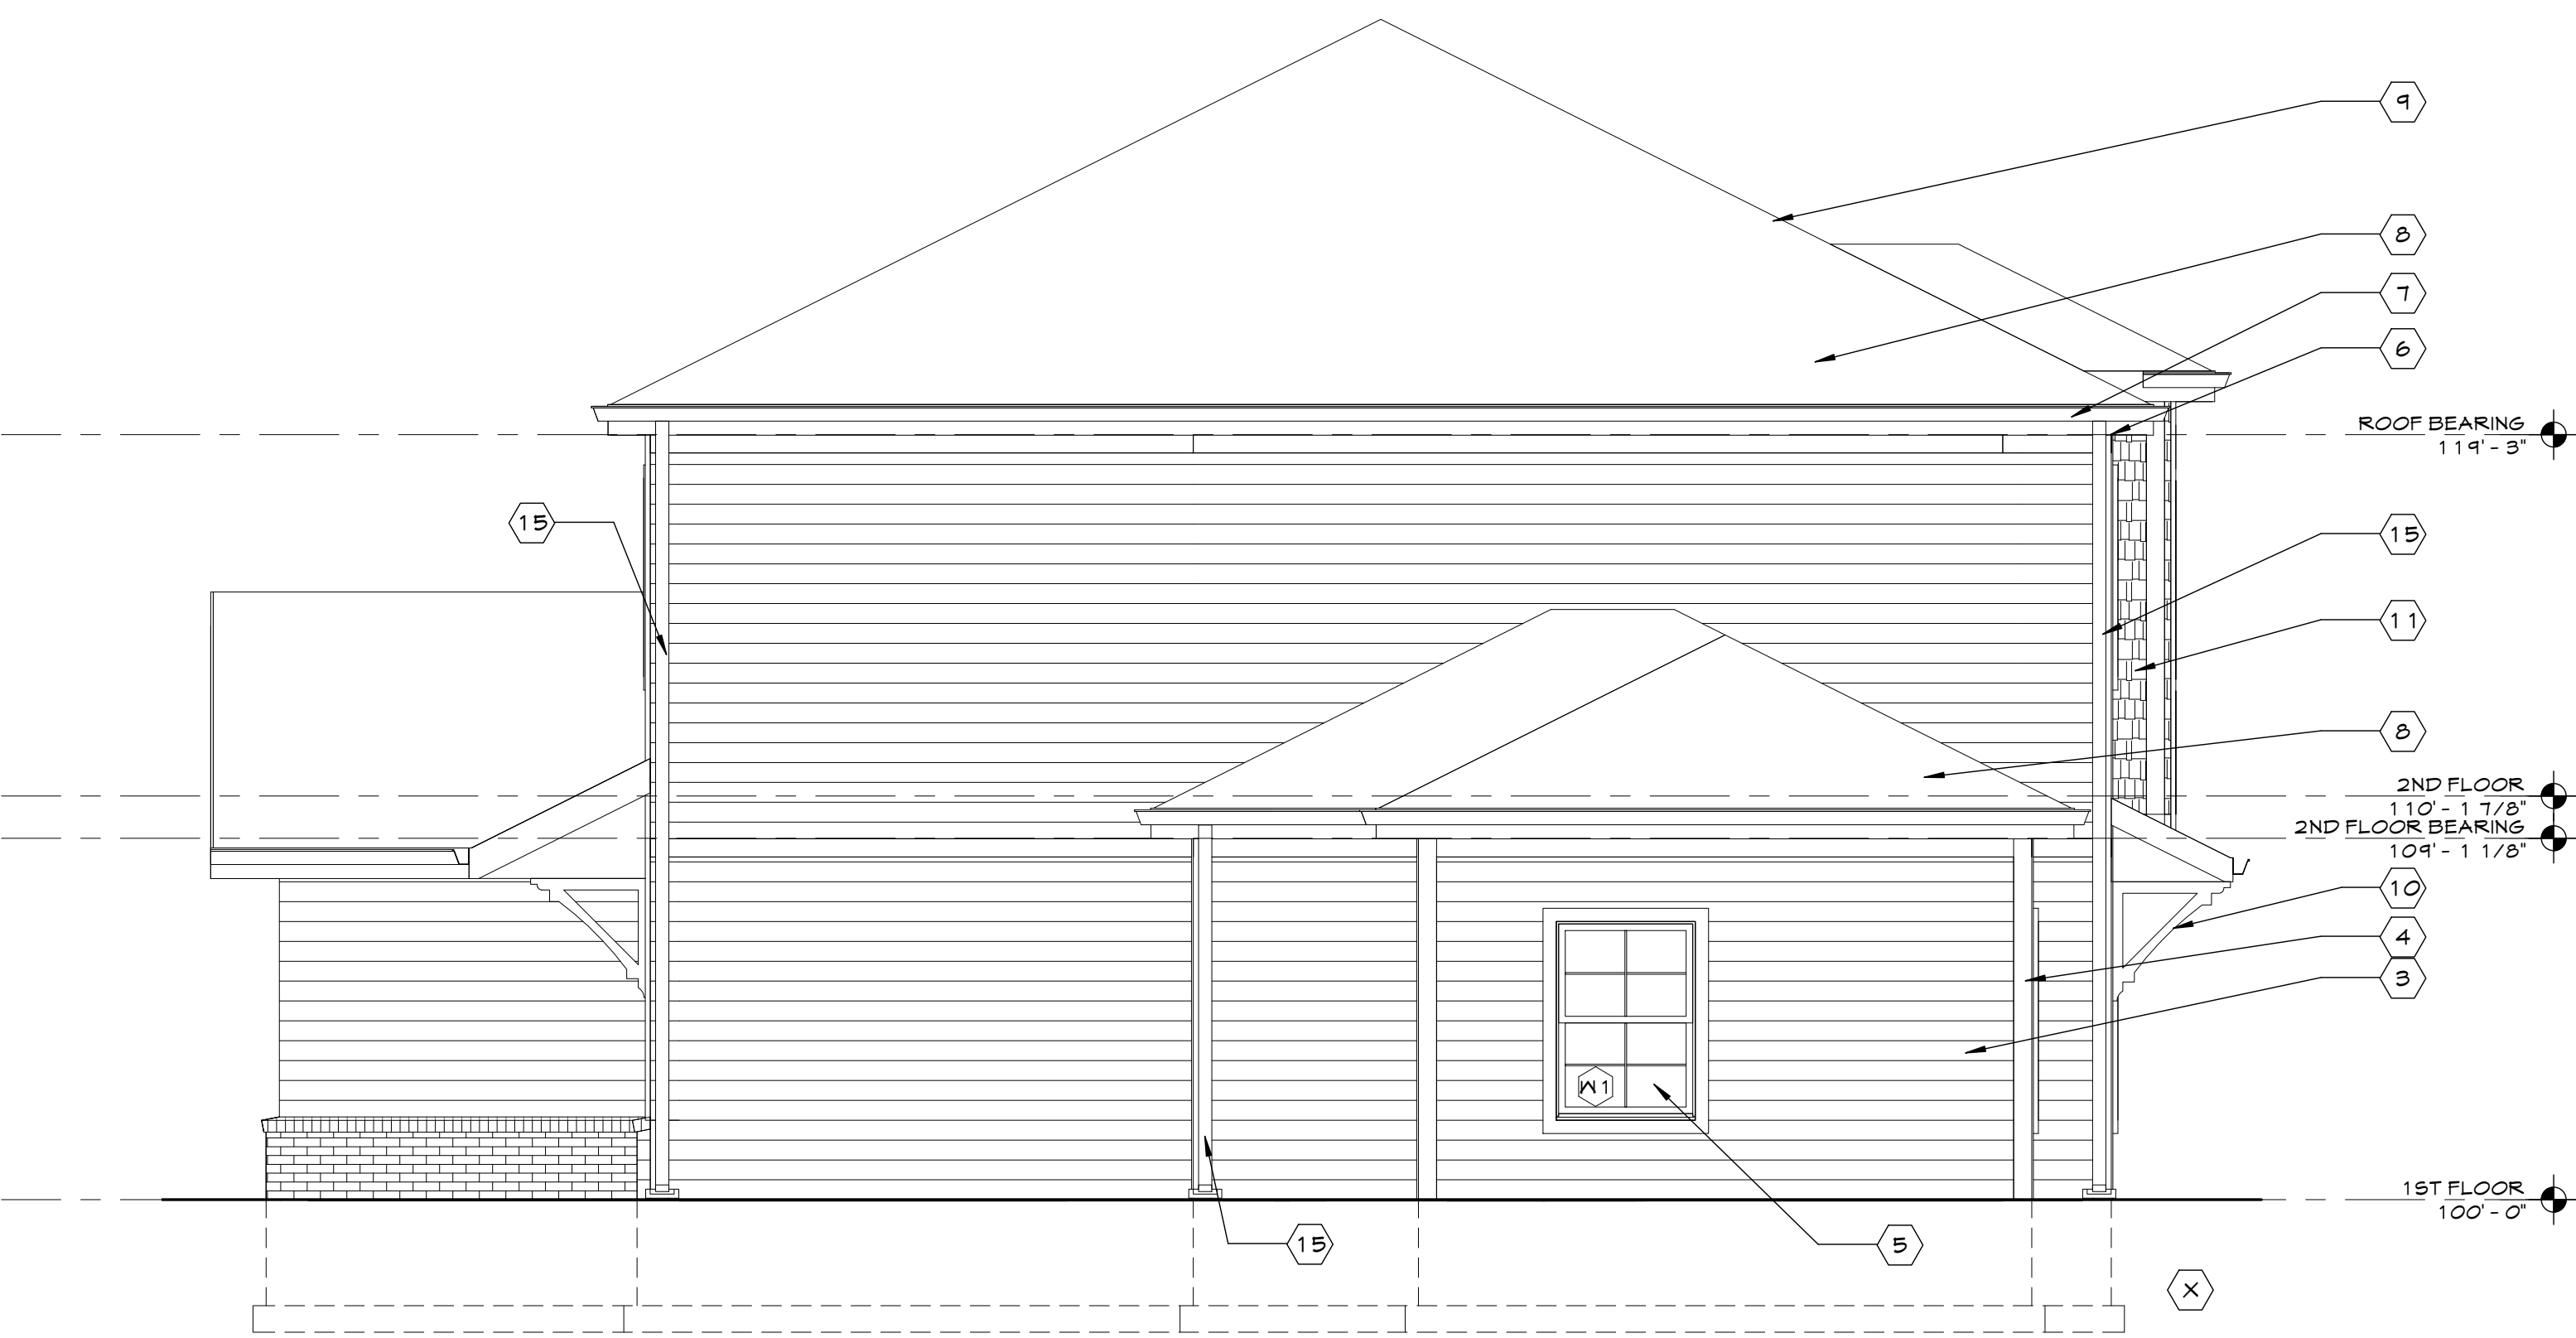

WEST ELEVATION

1/4" = 1'-0"

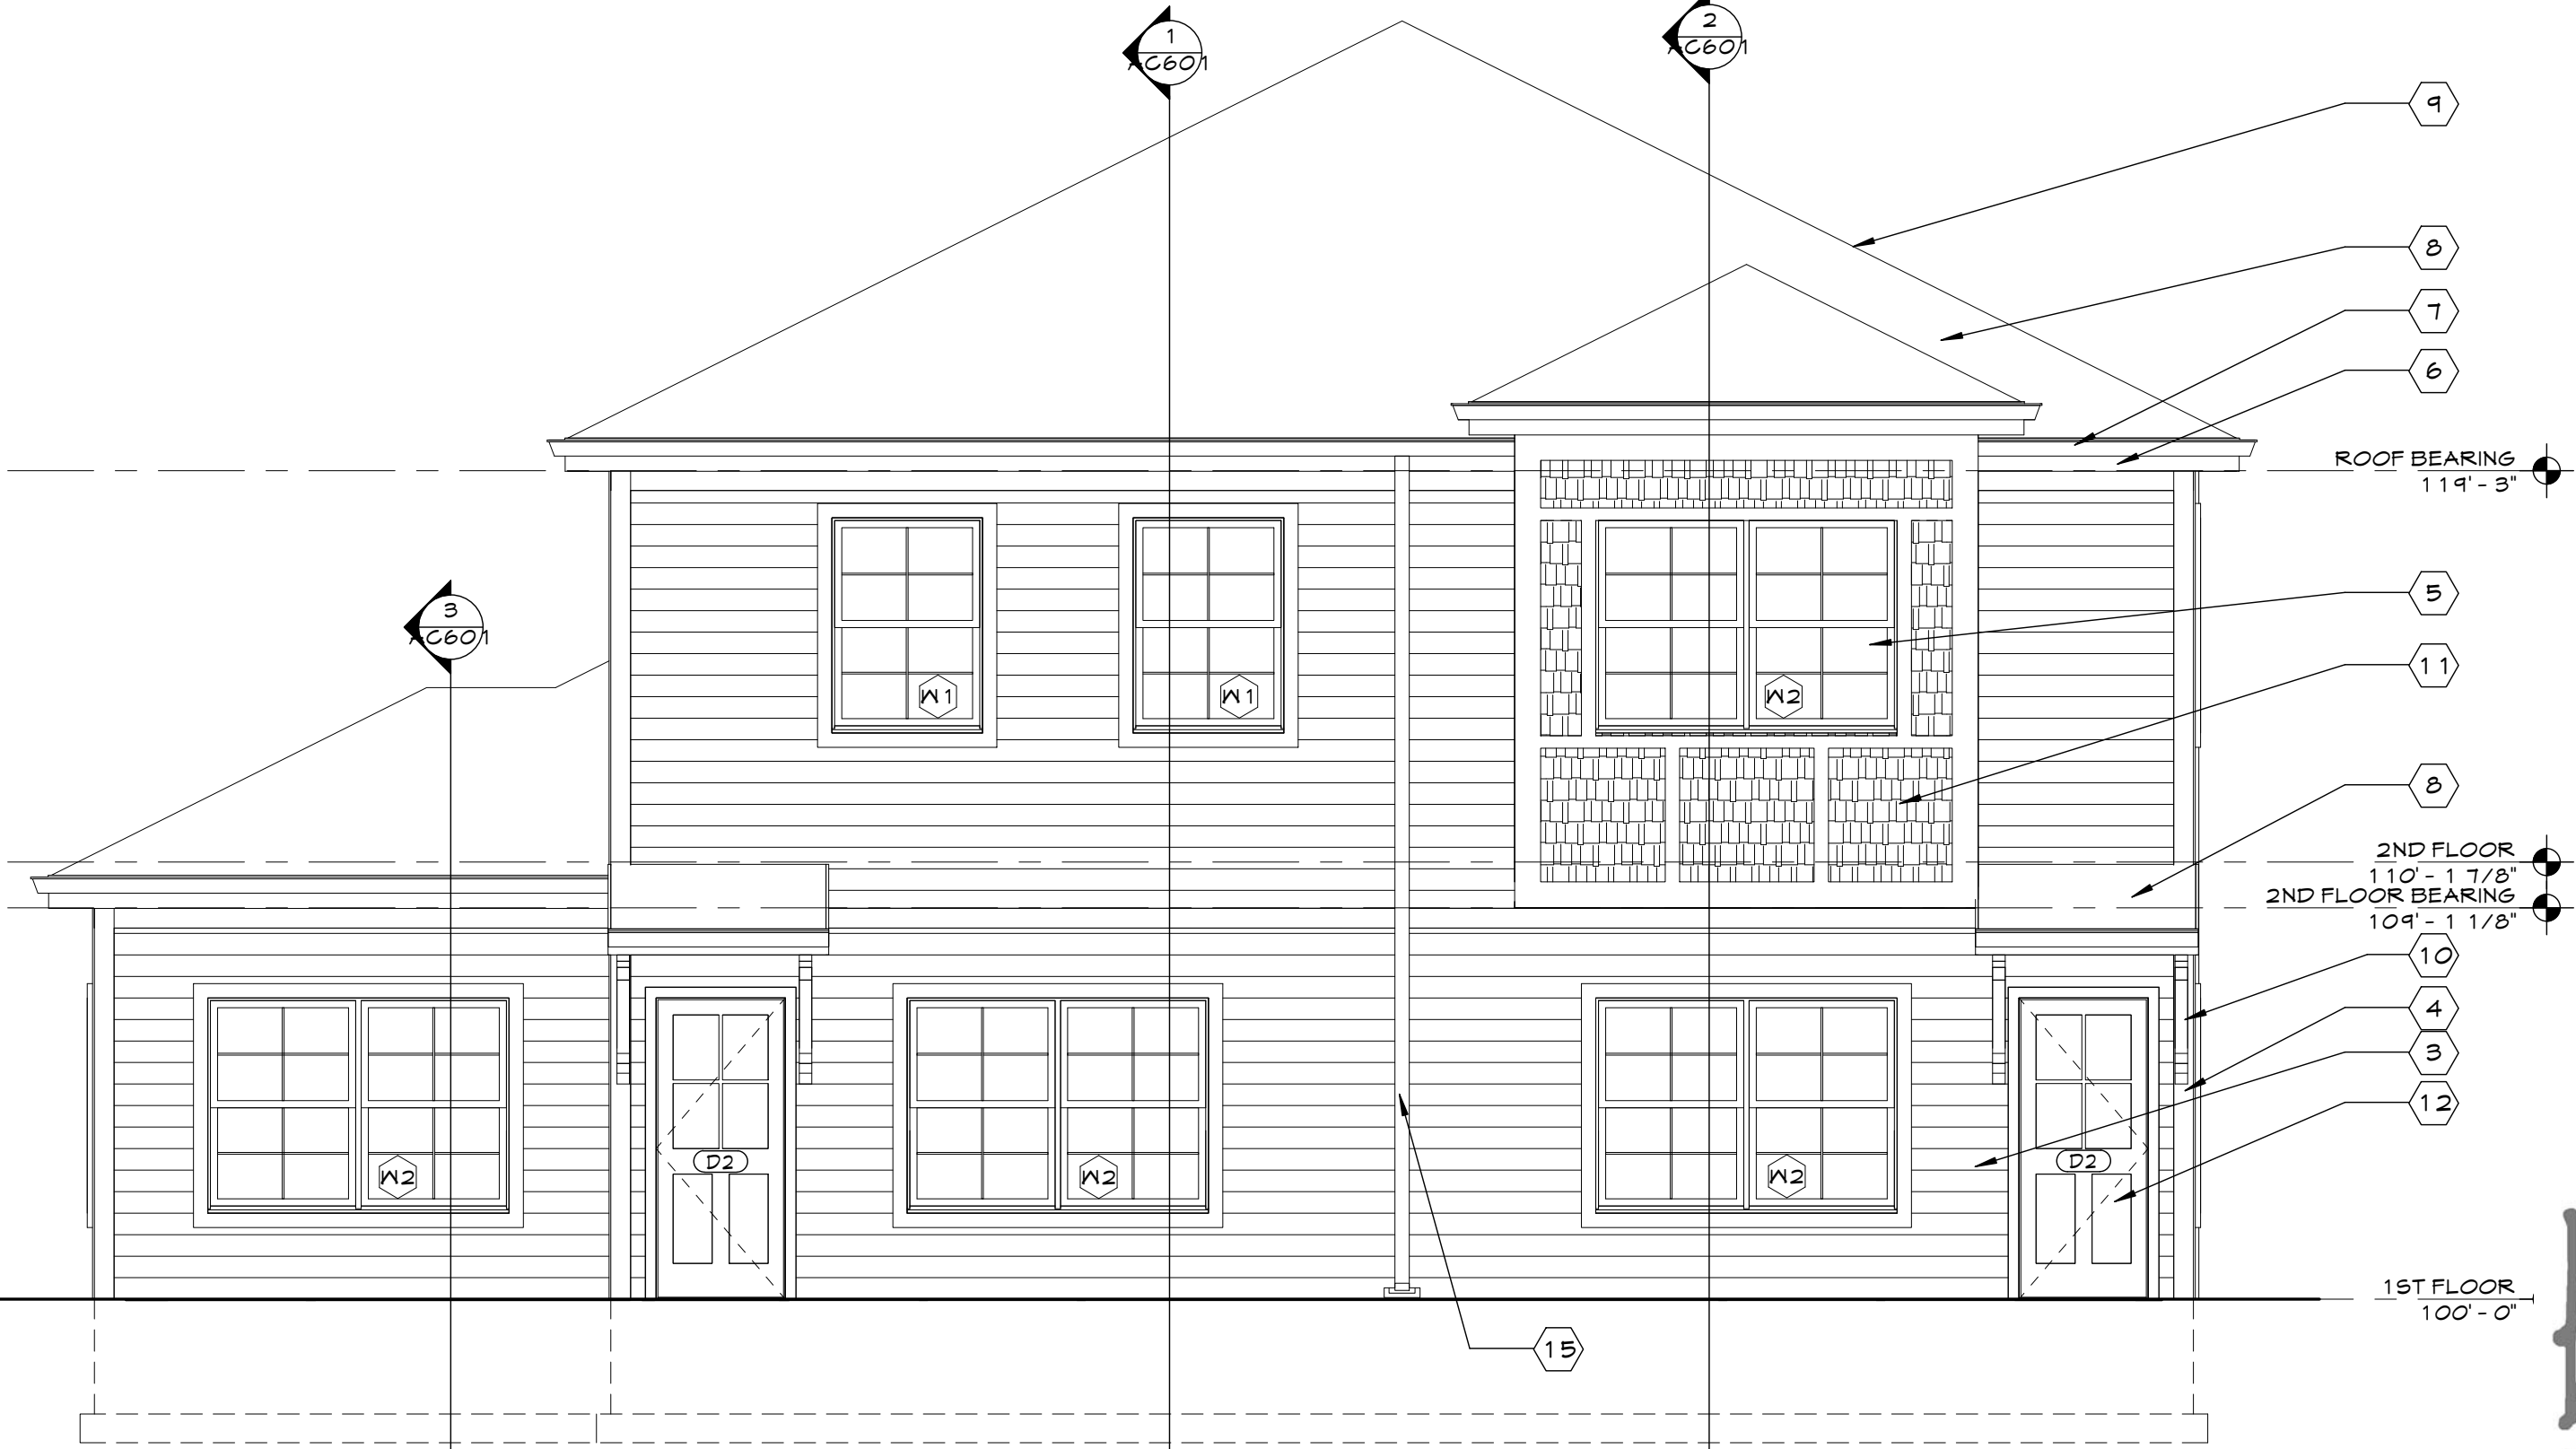

SOUTH ELEVATION

1/4" = 1'-0"

80% SET

PROJECT DATE: 11/29/17
PROJECT #: 16157


Description	Date
-------------	------

EXTERIOR ELEVATIONS

AC201



architecture + interior design + engineering
1398 goodale boulevard, columbus ohio 43212
phone 614-221-1110 fax 614-221-0831
www.berardipartners.com

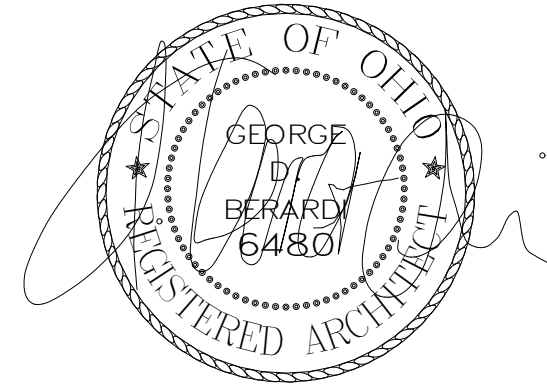

GEORGE D. BERARDI
LICENSE # 6480
EXPIRES: 12.31.2017

Blacklick Crossing

Building 'D'
Reynoldsburg, OH

© 2016 BY:
BERARDI +
PARTNERS, INC.
ARCHITECTS AND
ENGINEERS
ALL RIGHTS
RESERVED


THE ARRANGEMENTS DEPICTED HEREIN ARE THE SOLE PROPERTY OF BERARDI + PARTNERS, INC. ARCHITECTS AND ENGINEERS, AND MAY NOT BE REPRODUCED WITHOUT ITS WRITTEN PERMISSION.

NOTE:

1. ALL BIDDERS SHALL VISIT THE SITE AND BECOME FAMILIAR WITH THE EXISTING CONDITIONS AND REQUIREMENTS OF THE PROJECT AND SHALL NOTIFY THE ARCHITECT OF ANY ERRORS AND OMISSIONS SUBSEQUENTLY DISCOVERED IN THE CONTRACT DOCUMENTS.
2. THE CONTRACT DOCUMENTS ARE COMPRISED OF THE DRAWINGS AND THE PROJECT MANUAL IN THEIR ENTIRETY. THE INFORMATION IN THESE DOCUMENTS IS DEPENDENT UPON AND COMPLEMENTARY OF EACH OTHER.
3. SEPARATION OF THE CONTRACT DOCUMENTS SHALL NOT BE PERMITTED. IF THE CONTRACTOR CHOOSES TO SEPARATE THE DOCUMENTS, THEY DO SO AT THEIR OWN RISK AND EXPENSE.
4. ADDITIONALLY, SEE GENERAL INFORMATION ON "A" SHEETS.
5. THE CLIENT ACKNOWLEDGES THE CONSULTANTS (ARCHITECT) DRAWINGS AND SPECIFICATION INCLUDING ALL DOCUMENTS ON ELECTRONIC MEDIA AS INSTRUMENTS OF THE CONSULTANTS (ARCHITECT) PROFESSIONAL SERVICE. THE CLIENT SHALL NOT REUSE OR MAKE OR PERMIT TO BE MADE ANY MODIFICATION TO THE DRAWINGS AND SPECIFICATIONS WITHOUT THE PRIOR WRITTEN AUTHORIZATION OF THE CONSULTANT (ARCHITECT). THE CLIENT AGREES TO WAIVE ANY CLAIM AGAINST THE CONSULTANT (ARCHITECT) ARISING FROM ANY UNAUTHORIZED TRANSFER, REUSE OR MODIFICATION OF THE DRAWINGS AND SPECIFICATIONS.
6. ARCHITECT CANNOT WARRANT THE ACCURACY OF DATA CONTAINED HEREIN. ANY USE OR REUSE OF ORIGINAL OR ALTERED CAD DESIGN MATERIALS BY THE USER OR OTHER PARTIES WITHOUT THE REVIEW AND WRITTEN APPROVAL OF THE ARCHITECT SHALL BE AT THE SOLE RISK OF THE USER. FURTHERMORE, USER AGREES TO DEFEND, INDEMNIFY, AND HOLD ARCHITECT HARMLESS FROM ALL CLAIMS, INJURIES, DAMAGES, LOSSES, EXPENSES, AND ATTORNEY'S FEES ARISING OUT OF THE MODIFICATION OR REUSE OF THESE MATERIALS.
7. THESE DRAWINGS AS PART OF THE CONTRACT DOCUMENTS ARE DIAGRAMMATIC AND ARE NOT INTENDED TO DEFINE EXACT QUANTITIES, LOCATIONS OR MODIFIED REQUIREMENTS. THE DRAWINGS SHALL NOT BE SCALED. EXACT STATE AND LOCAL CODE REQUIREMENTS AND OTHER APPLICABLE CODE REQUIREMENTS SHALL BE VERIFIED BY AND ARE THE SOLE RESPONSIBILITY OF THIS CONTRACTOR. ANY INFORMATION WHICH DIRECTLY CONFLICTS WITH ANY OF THESE CODES OR ANY DISCREPANCIES FOUND IN THE CONTRACT DOCUMENTS SHALL BE BROUGHT TO THE ATTENTION OF THE PROJECT ARCHITECT.


CODING NOTES - EXT. ELEV.

- 1 BRICK VENEER
- 2 BRICK ROWLOCK WATERTABLE/SILL
- 3 FIBER-CEMENT CLAPBOARD SIDING
- 4 FIBER-CEMENT CORNER BOARDS
- 5 VINYL SINGLE HUNG WINDOWS AND TRIM
- 6 ALUMINUM WRAPPED FASCIA
- 7 PREFINISHED ALUMINUM GUTTER
- 8 DIMENSIONAL ASPHALT SHINGLES
- 9 HIP / RIDGE VENT. REFER TO DETAIL A/A101
- 10 BRACKETS - URETHANE MILLWORK - FYPON BKT36X36
- 11 VINYL "SLATE SHINGLE" SIDING
- 12 INSULATED METAL GLAD EXTERIOR DOOR WITH ACCESSIBLE THRESHOLDS
- 13 OVERHEAD GARAGE DOOR WITH VISION PANELS
- 14 DECORATIVE VINYL LOUVER - FYPON RLV30
- 15 PREFINISHED ALUMINUM DOWNSPOUT

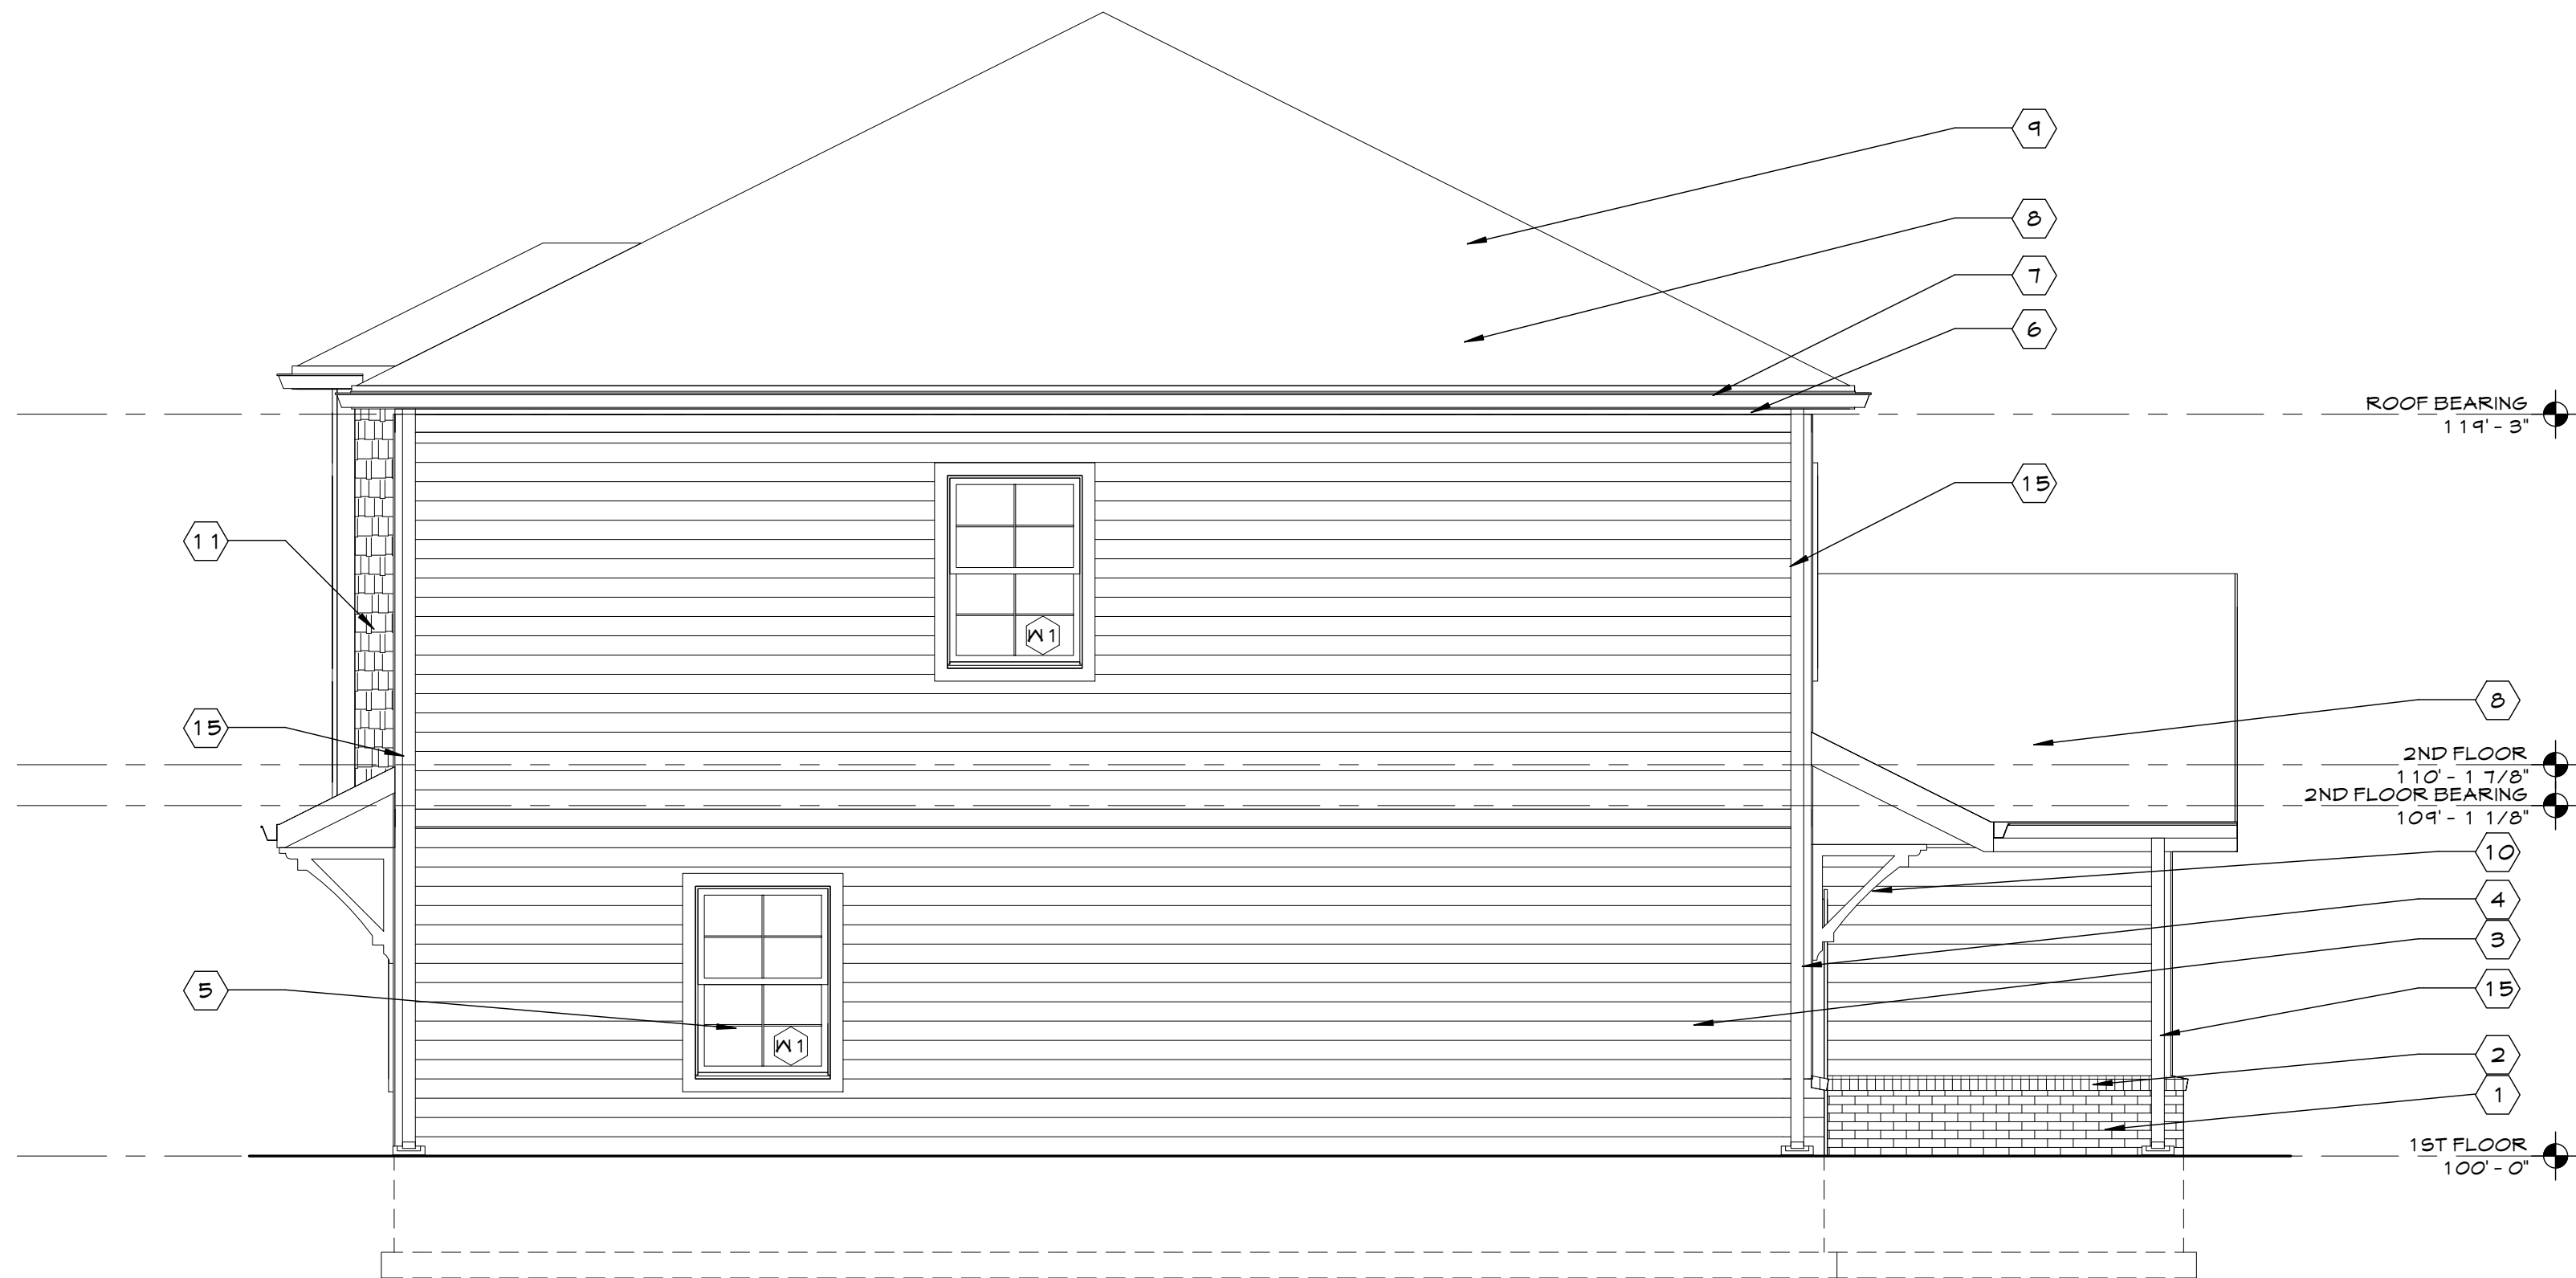


EAST ELEVATION

1/4" = 1'-0"

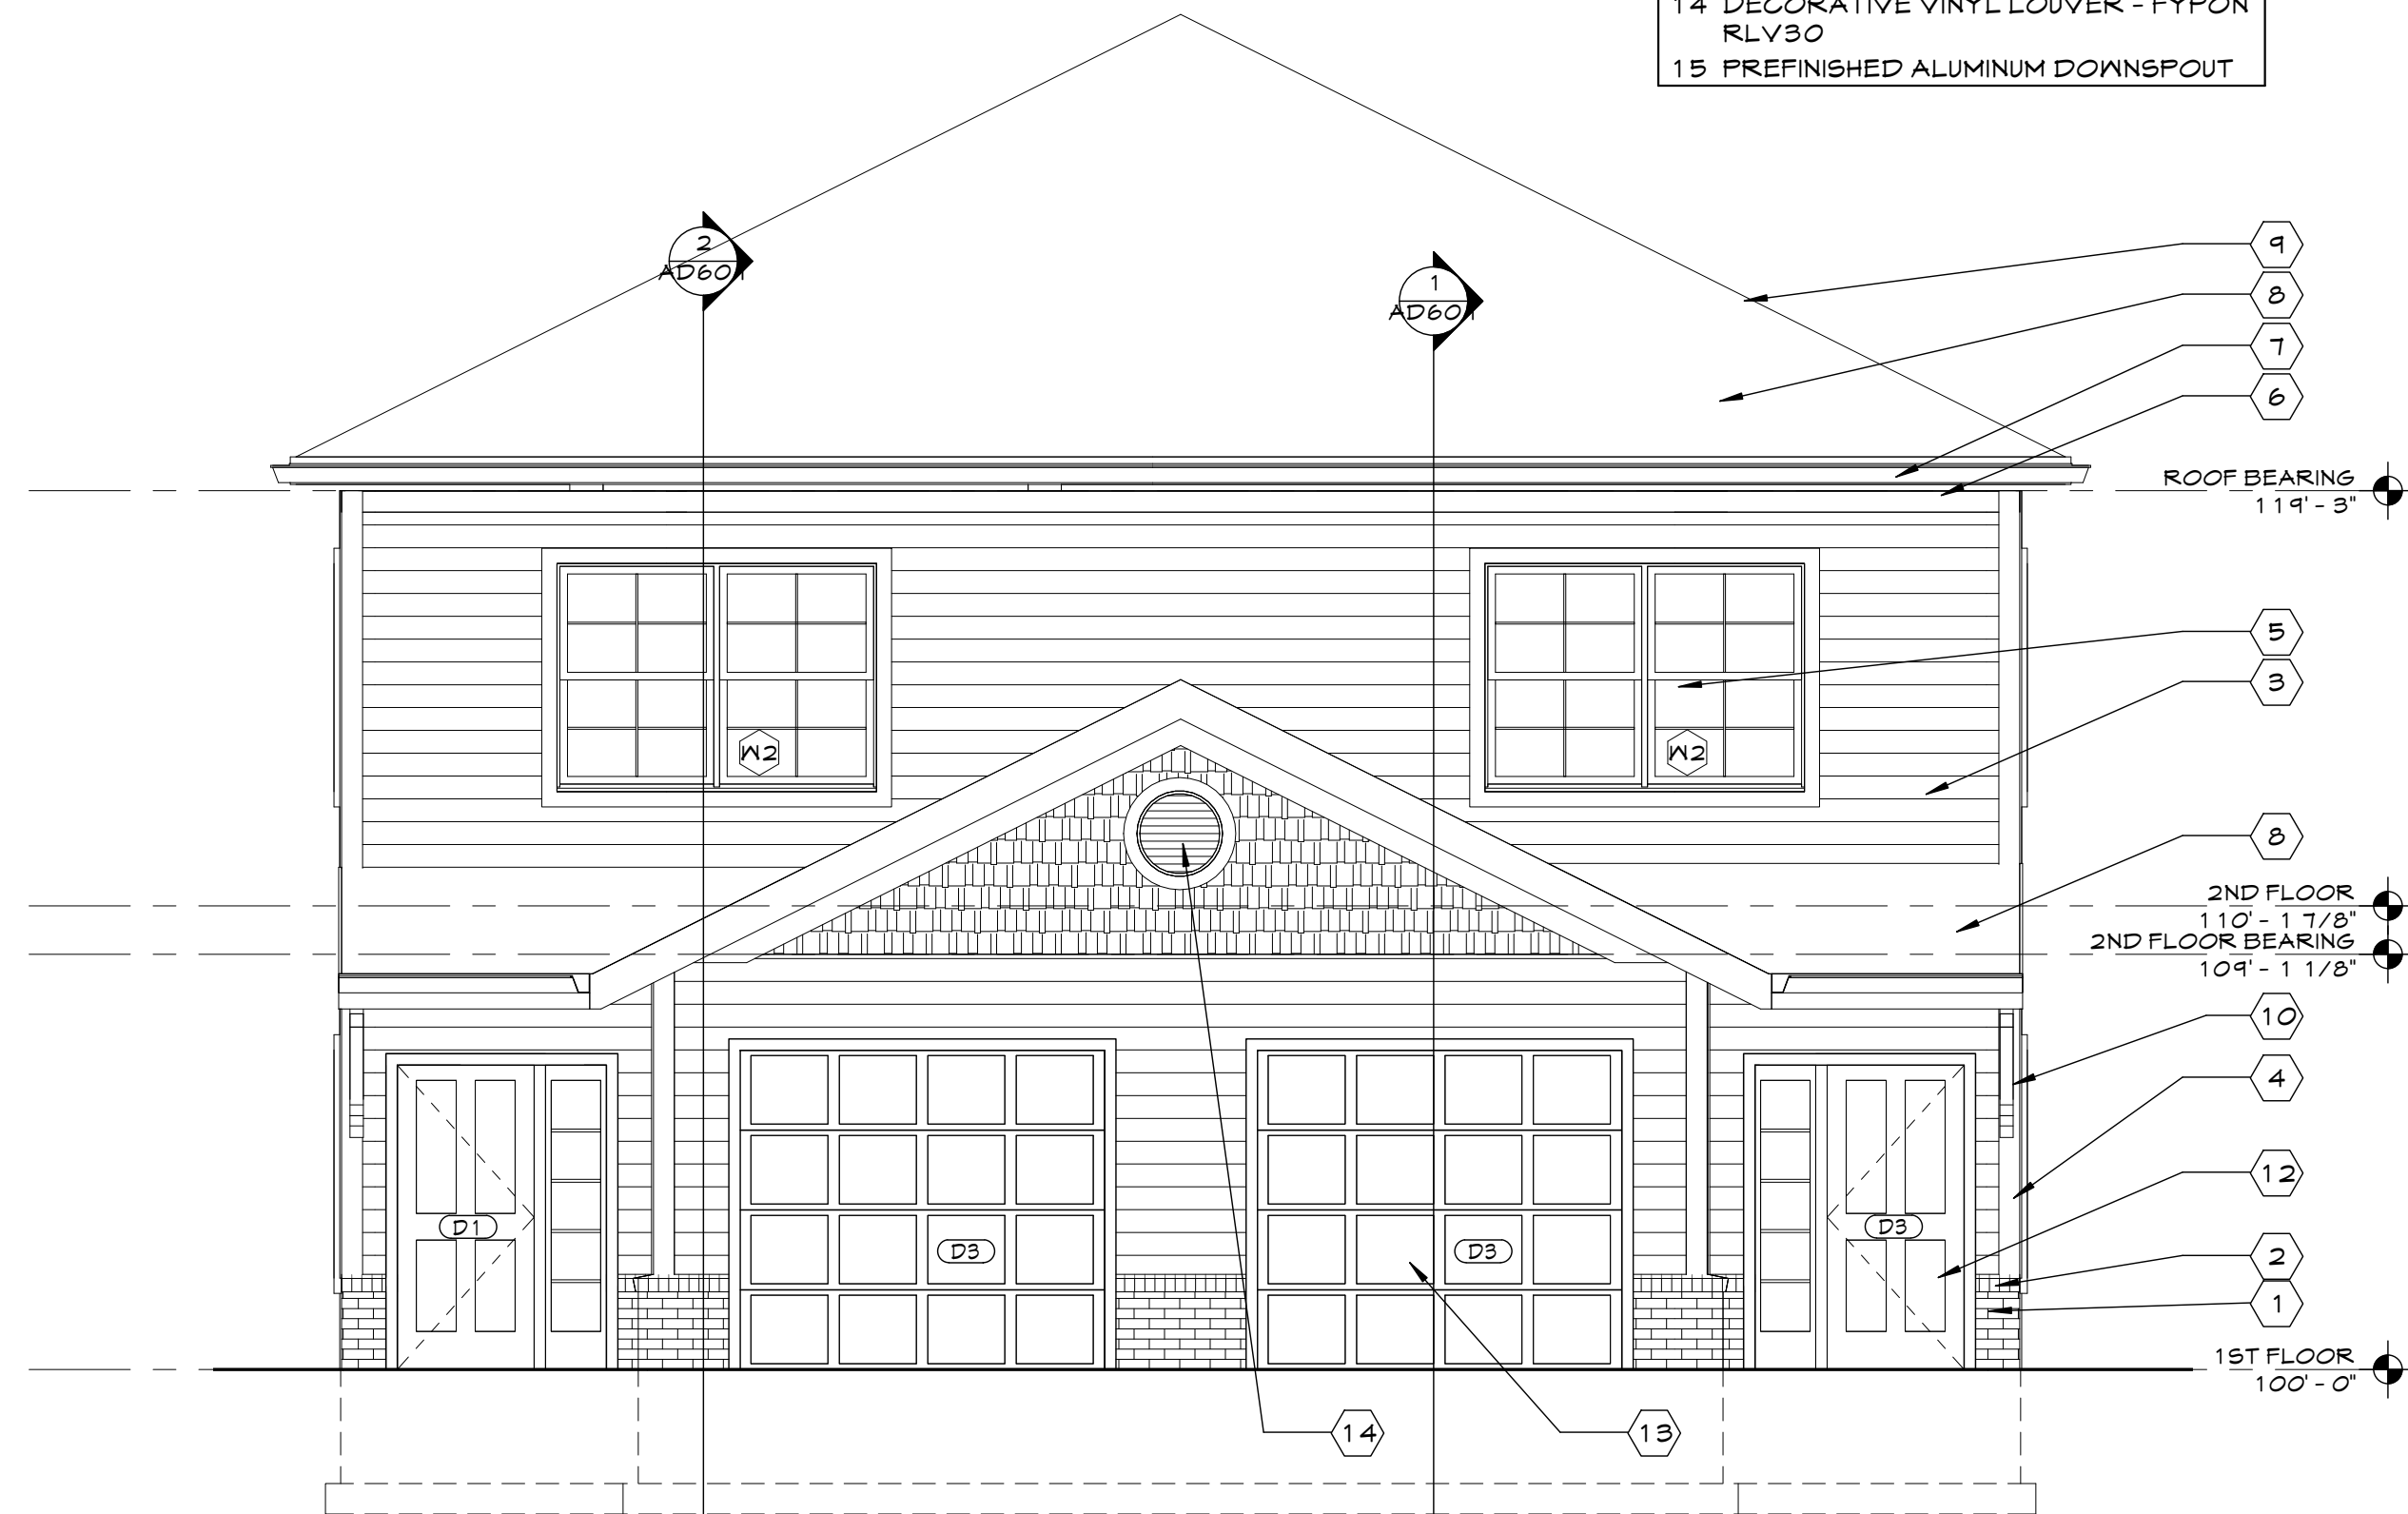


NORTH ELEVATION

1/4" = 1'-0"

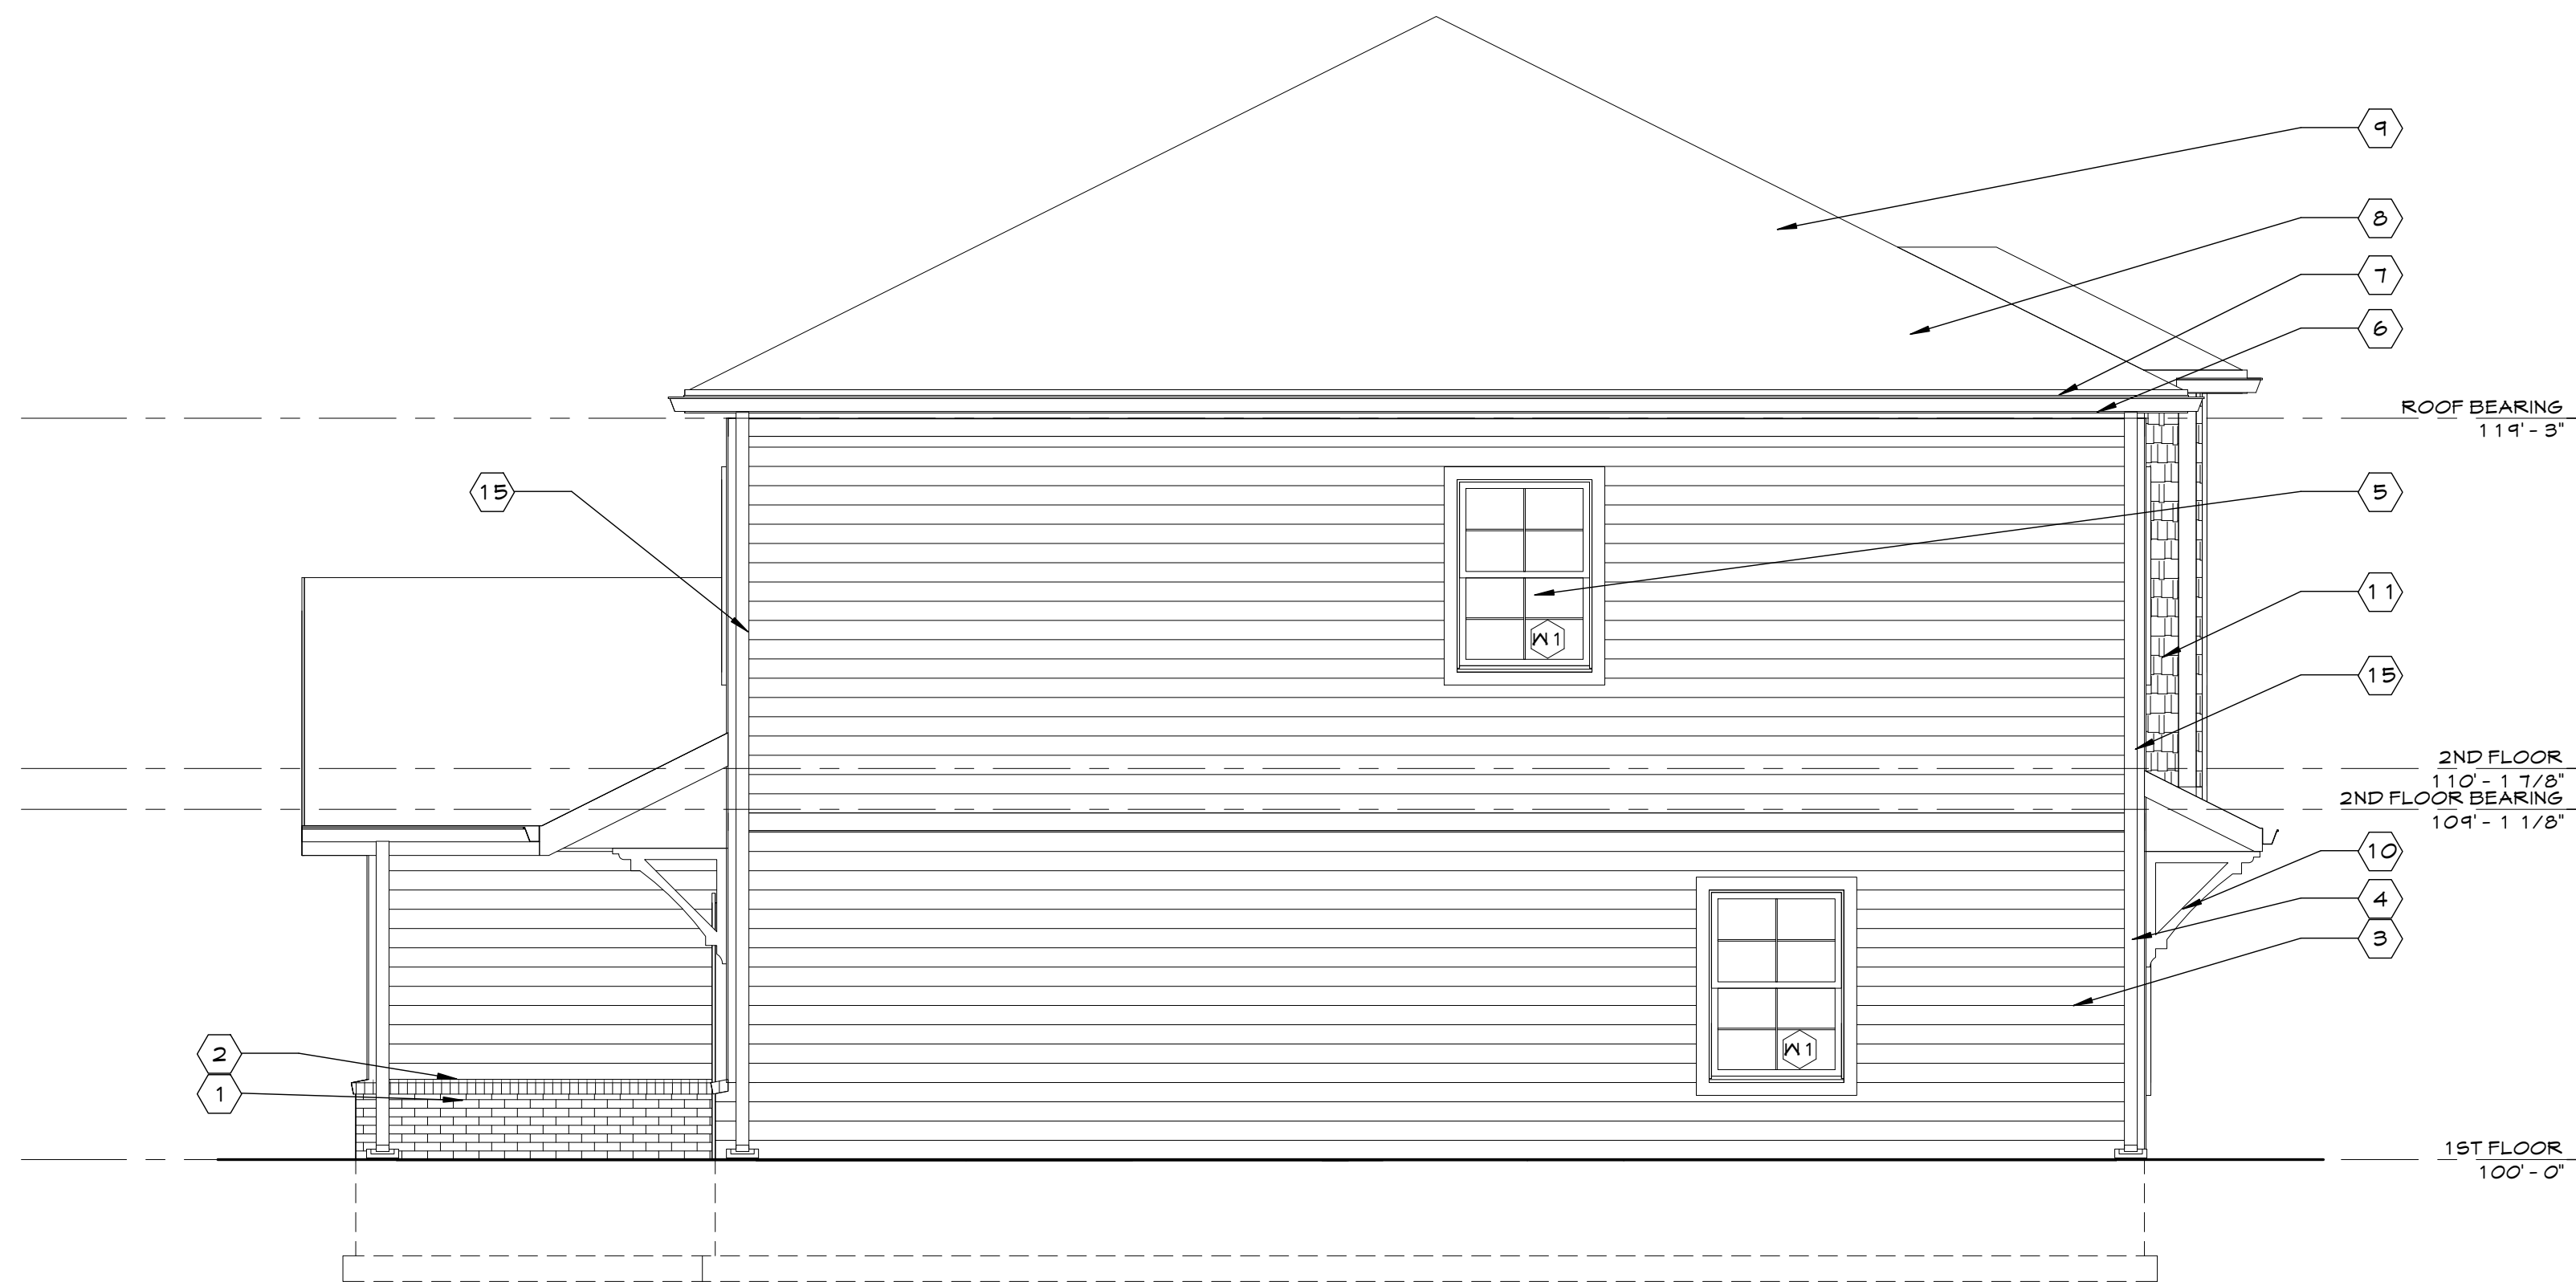

WEST ELEVATION

1/4" = 1'-0"

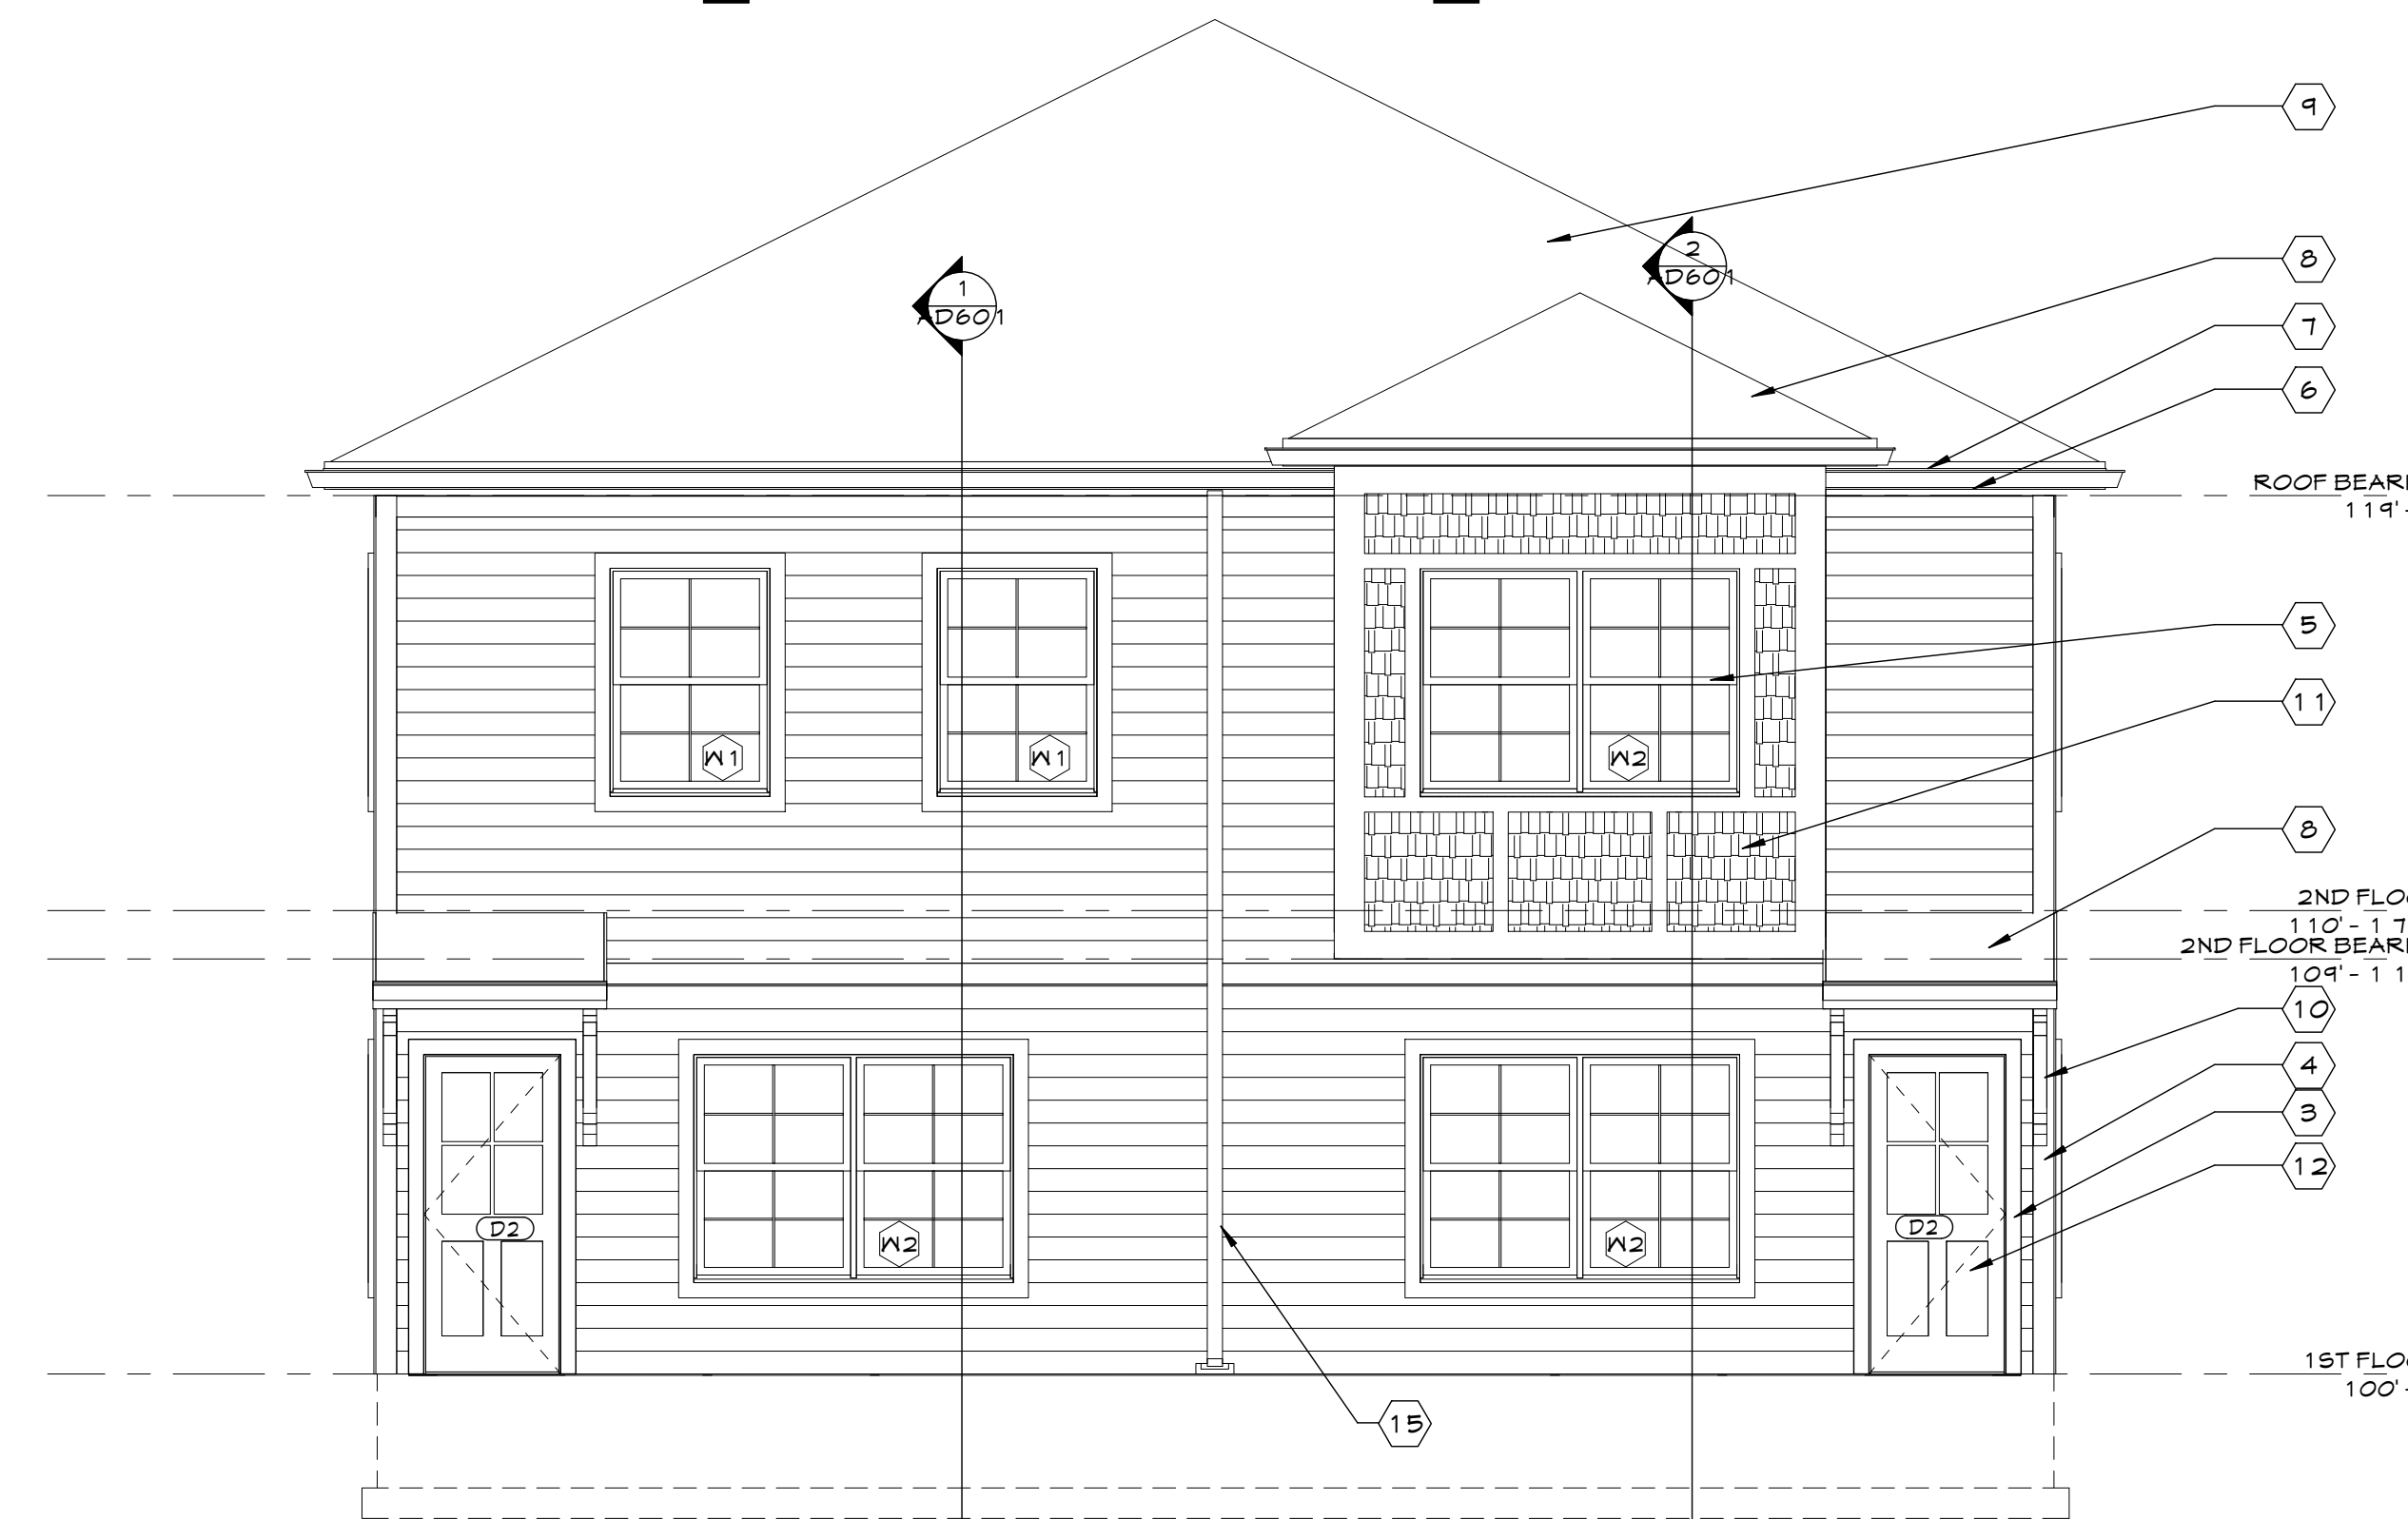

SOUTH ELEVATION

1/4" = 1'-0"

80% SET

PROJECT DATE: 11/29/17
PROJECT #: 16157


Description	Date
-------------	------

EXTERIOR ELEVATIONS

AD201



architecture + interior design + engineering
1398 goodale boulevard, columbus ohio 43212
phone 614-221-1110 fax 614-221-0831
www.berardipartners.com

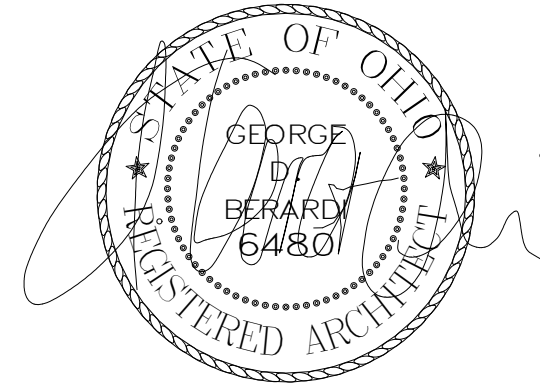

GEORGE D. BERARDI
LICENSE # 6480
EXPIRES: 12.31.2017

Blacklick Crossing
Building 'E'
Reynoldsburg, OH

© 2016 BY:
BERARDI +
PARTNERS, INC.
ARCHITECTS AND
ENGINEERS
ALL RIGHTS
RESERVED

THE ARRANGEMENTS DEPICTED HEREIN ARE THE
SOLE PROPERTY OF BERARDI + PARTNERS, INC.
ARCHITECTS AND ENGINEERS AND MAY NOT BE
REPRODUCED WITHOUT ITS WRITTEN PERMISSION

- NOTE:
1. ALL BIDDERS SHALL VISIT THE SITE AND BECOME FAMILIAR W/ THE EXISTING CONDITIONS AND REQUIREMENTS OF THE PROJECT AND SHALL NOTIFY THE ARCHITECT OF ANY ERRORS AND OMISSIONS SUBSEQUENTLY DISCOVERED IN THE CONTRACT DOCUMENTS.
 2. THE CONTRACT DOCUMENTS ARE COMPRISED OF THE DRAWINGS AND THE PROJECT MANUAL IN THEIR ENTIRETY. THE INFORMATION IN THESE DOCUMENTS IS DEPENDENT UPON AND COMPLEMENTARY OF EACH OTHER. SEPARATION OF THE CONTRACT DOCUMENTS SHALL NOT BE PERMITTED. IF THE CONTRACTOR CHOOSES TO SEPARATE THE DOCUMENTS, THEY DO SO AT THEIR OWN RISK AND EXPENSE.
 3. ADDITIONALLY, SEE GENERAL INFORMATION ON "A0" SHEETS.
 4. THE CLIENT ACKNOWLEDGES THE CONSULTANTS (ARCHITECT) DRAWINGS AND SPECIFICATION INCLUDING ALL DOCUMENTS ON ELECTRONIC MEDIA AS INSTRUMENTS OF THE CONSULTANTS (ARCHITECT) PROFESSIONAL SERVICE. THE CLIENT SHALL NOT REUSE OR MAKE OR PERMIT TO BE MADE ANY MODIFICATION TO THE DRAWINGS AND SPECIFICATIONS WITHOUT THE PRIOR WRITTEN AUTHORIZATION OF THE CONSULTANT (ARCHITECT). THE CLIENT AGREES TO WAIVE ANY CLAIM AGAINST THE CONSULTANT (ARCHITECT) ARISING FROM ANY UNAUTHORIZED TRANSFER, REUSE OR MODIFICATION OF THE DRAWINGS AND SPECIFICATIONS.
 5. ARCHITECT CANNOT WARRANT THE ACCURACY OF DATA CONTAINED HEREIN ANY USE OR REUSE OF ORIGINAL OR ALTERED CADD DESIGN MATERIALS BY THE USER OR OTHER PARTIES WITHOUT THE REVIEW AND WRITTEN APPROVAL OF THE ARCHITECT SHALL BE AT THE SOLE RISK OF THE USER. FURTHERMORE, USER AGREES TO DEFEND, INDEMNIFY, AND HOLD ARCHITECT HARMLESS FROM ALL CLAIMS, SUITS, DAMAGES, LOSSES, EXPENSES, AND ATTORNEY'S FEES ARISING OUT OF THE MODIFICATION OR REUSE OF THESE MATERIALS.
 6. THESE DRAWINGS AS PART OF THE CONTRACT DOCUMENTS ARE DIAGNOSTIC AND ARE NOT INTENDED TO DEFINE EXACT QUANTITIES, LOCATIONS OR COORDINATE REQUIREMENTS. THE DRAWINGS SHALL NOT BE SCALED. EXACT STATE AND LOCAL CODE REQUIREMENTS AND OTHER APPLICABLE CODE REQUIREMENTS SHALL BE VERIFIED BY AND ARE THE SOLE RESPONSIBILITY OF THIS CONTRACTOR. ANY INFORMATION WHICH DIRECTLY CONFLICTS WITH ANY OF THESE CODES OR ANY DISCREPANCIES FOUND IN THE CONTRACT DOCUMENTS SHALL BE BROUGHT TO THE ATTENTION OF THE PROJECT ARCHITECT.

80% SET

PROJECT DATE: 11/29/17
PROJECT #: 16157


#	Description	Date
---	-------------	------

EXTERIOR ELEVATIONS

AE201




architecture + interior design + engineering
1398 goodale boulevard, columbus ohio 43212
phone 614-221-1110 fax 614-221-0831
www.berardipartners.com

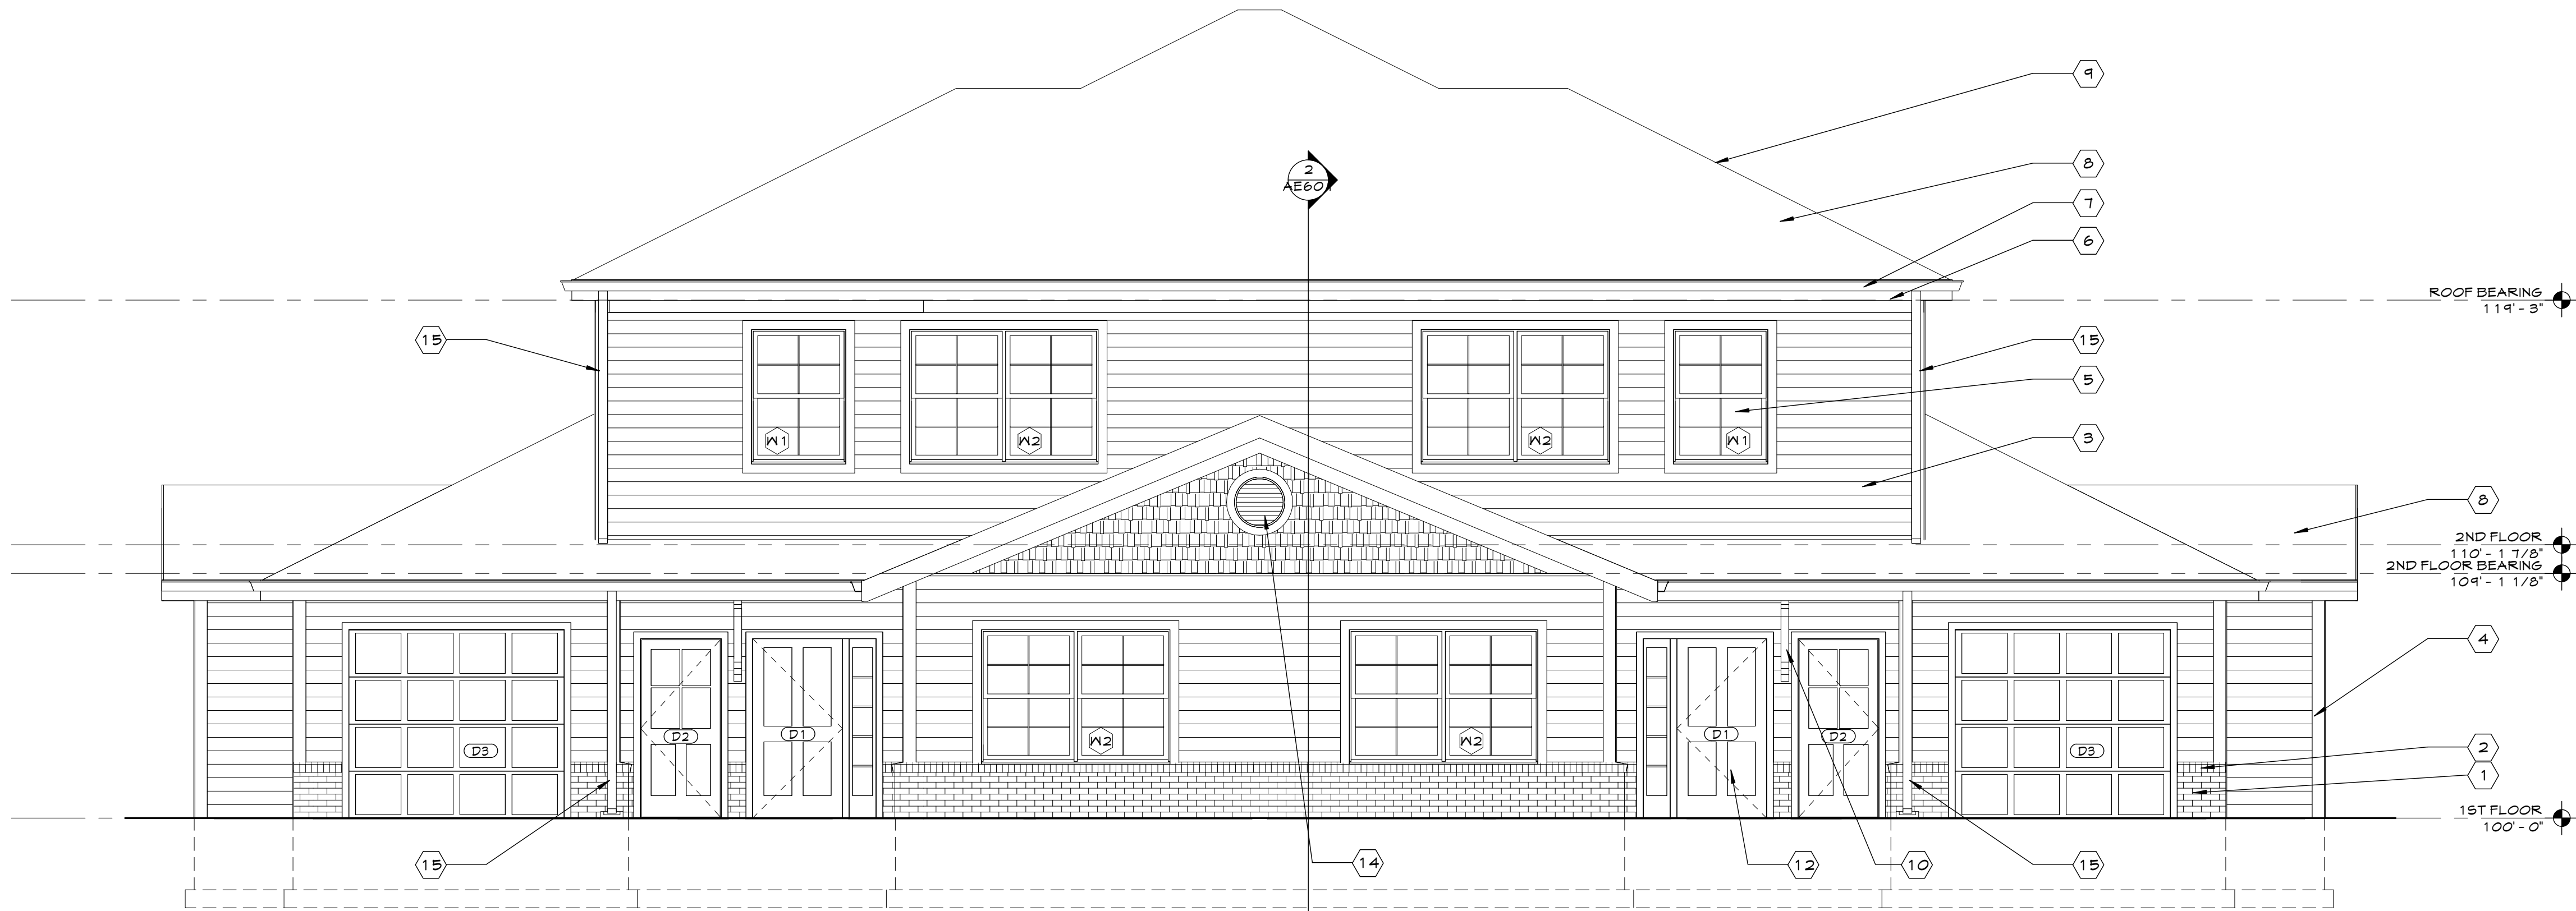

NORTH ELEVATION


1/4" = 1'-0"

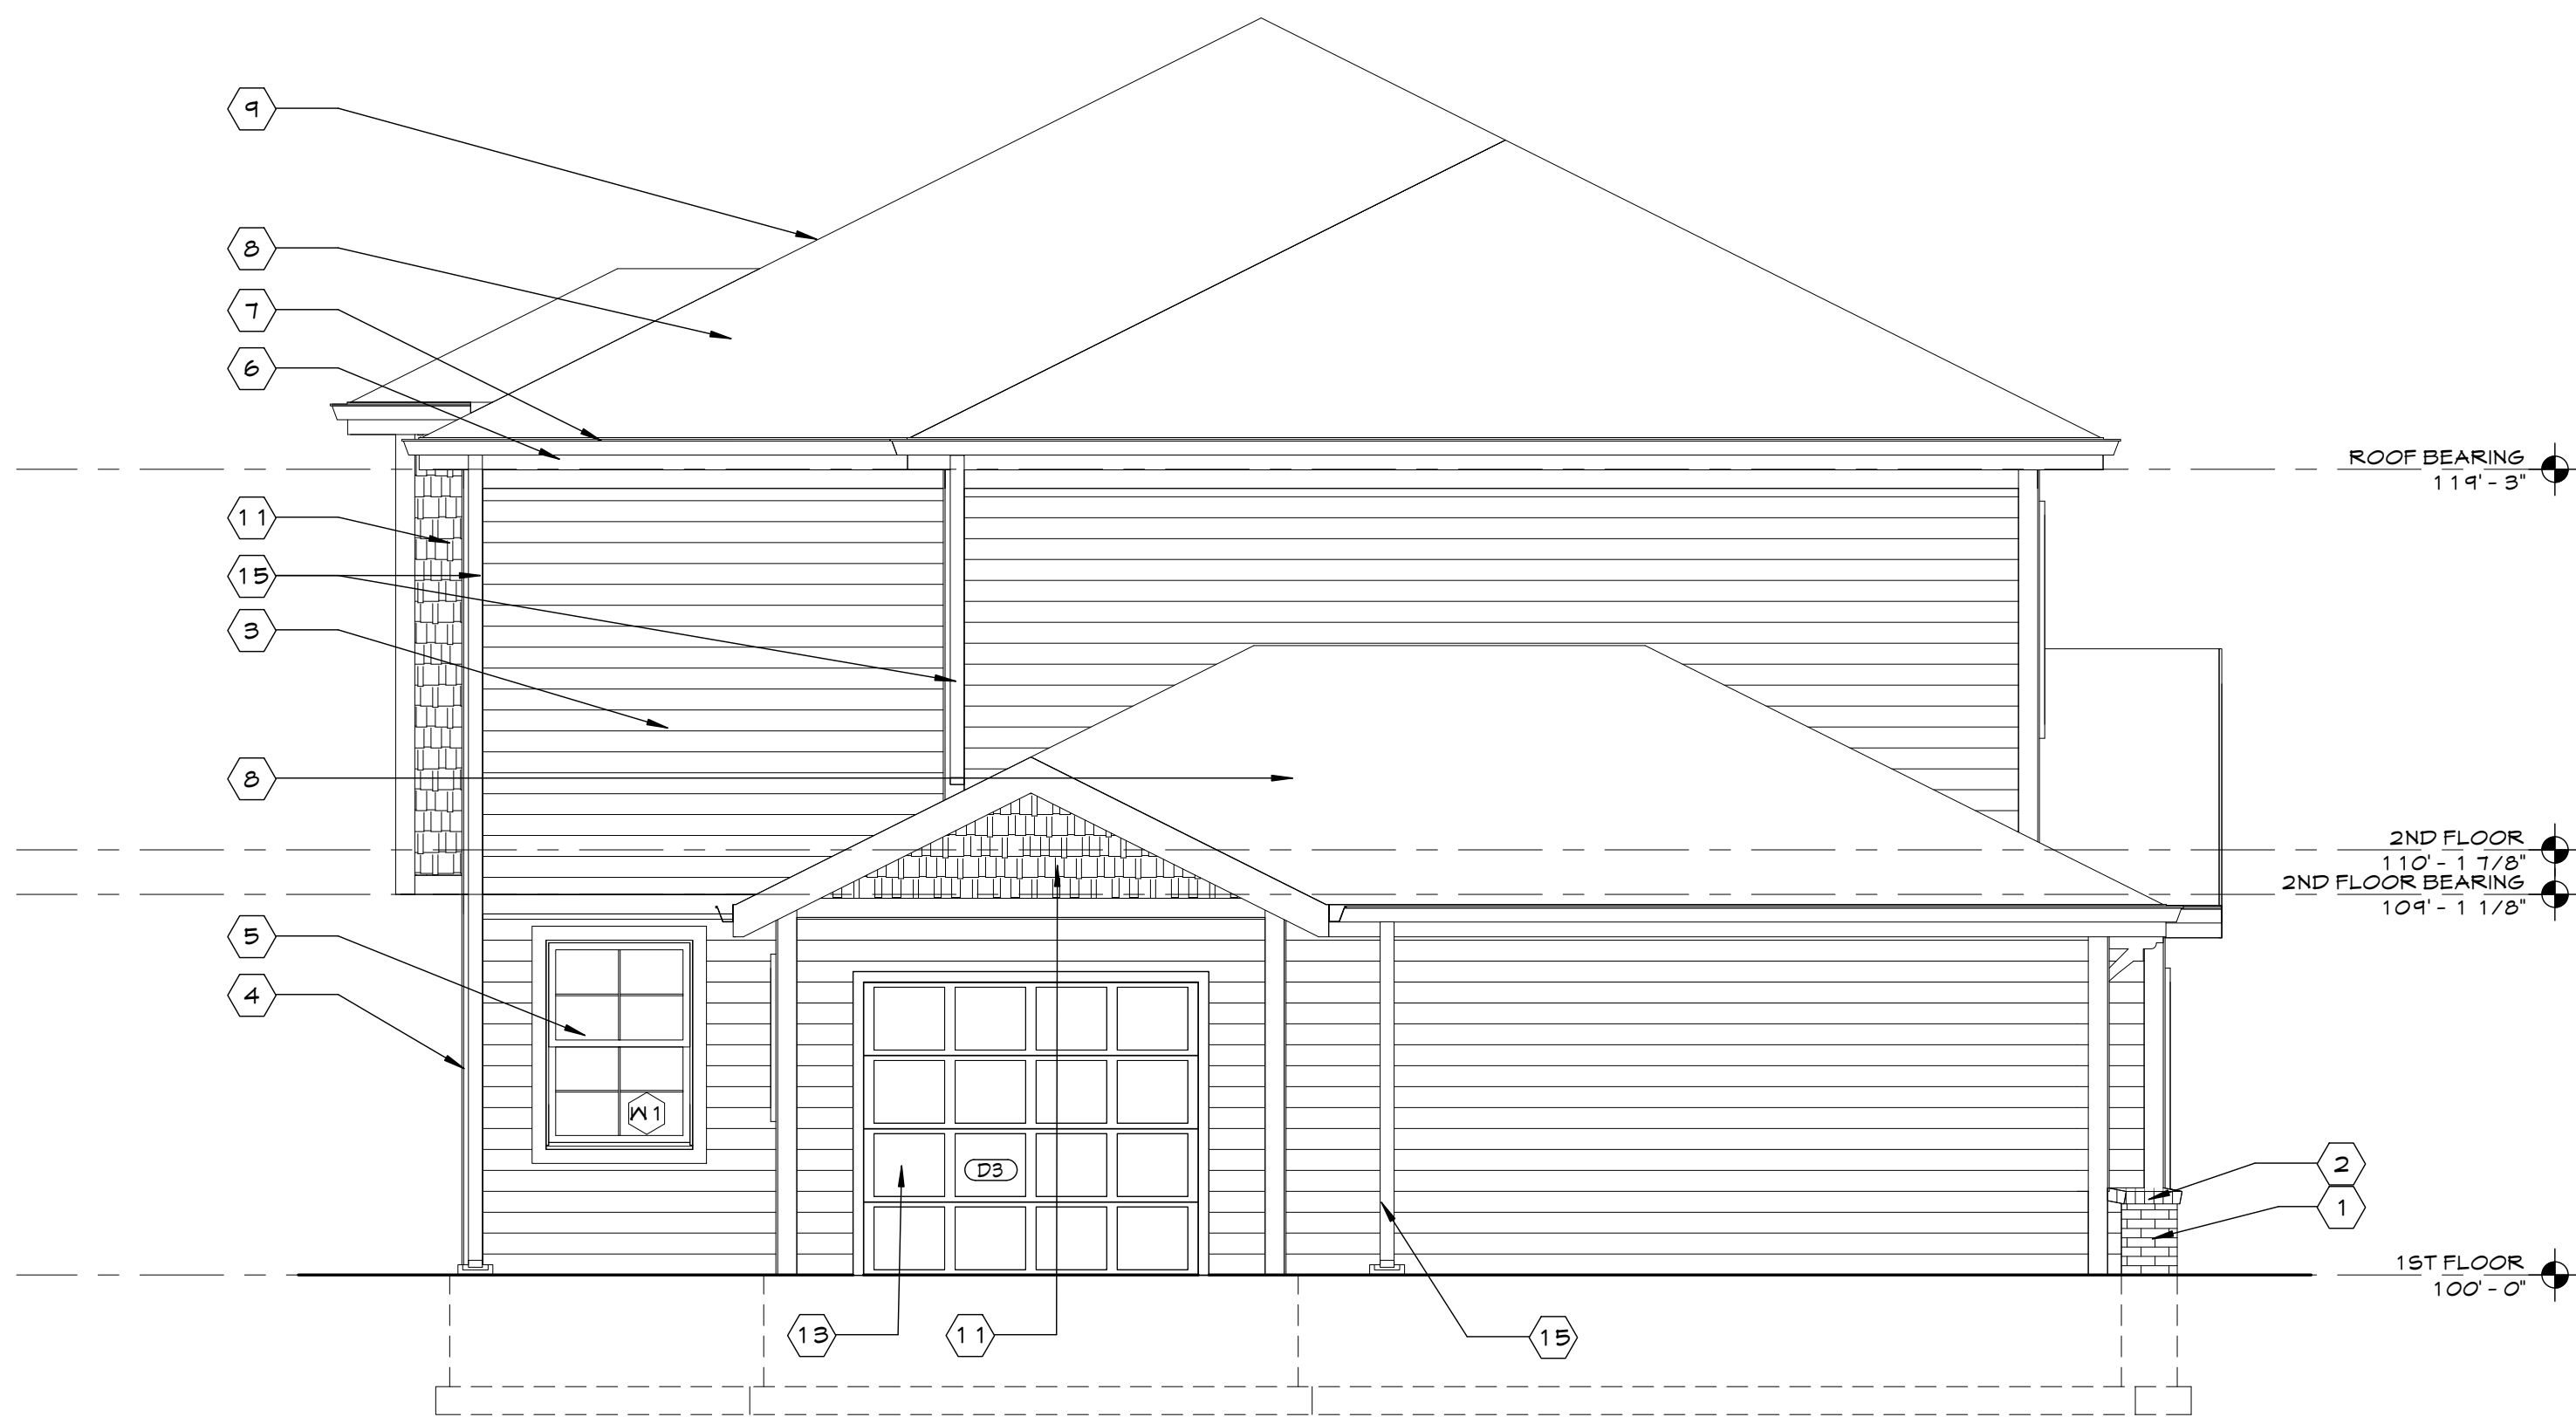

EAST ELEVATION

1/4" = 1'-0"

#	Description
1	BRICK VENEER
2	BRICK ROWLOCK WATERTABLE/SILL
3	FIBER-CEMENT SIDING
4	FIBER-CEMENT CORNER BOARDS
5	VINYL SINGLE HUNG WINDOWS AND TRIM
6	ALUMINUM WRAPPED FASCIA
7	ALUMINUM GUTTERS AND DOWNSPOUTS
8	DIMENSIONAL ASPHALT SHINGLES
9	HIP / RIDGE VENT, REFER TO DETAIL A/A 101
10	BRACKETS - URETHANE MILLWORK - FYPON BKT36
11	VINYL "SLATE SHINGLE" SIDING
12	INSULATED METAL GLAD EXTERIOR DOOR WITH ACCESSIBLE THRESHOLDS
13	OVERHEAD GARAGE DOOR WITH VISION PANELS
14	DECORATIVE VINYL LOUVER - FYPON RLY30
15	PREFINISHED ALUMINUM DOWNSPOUT

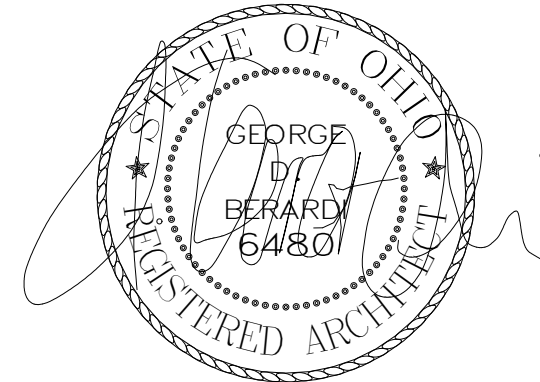

GEORGE D. BERARDI
LICENSE # 6480
EXPIRES: 12.31.2017

Blacklick Crossing
Building 'E'
Reynoldsburg, OH

© 2016 BY:
BERARDI +
PARTNERS, INC.
ARCHITECTS AND
ENGINEERS
ALL RIGHTS
RESERVED

THE ARRANGEMENTS DEPICTED HEREIN ARE THE SOLE PROPERTY OF BERARDI + PARTNERS, INC. ARCHITECTS AND ENGINEERS AND MAY NOT BE REPRODUCED WITHOUT ITS WRITTEN PERMISSION.

NOTE:
1. ALL BIDDERS SHALL VISIT THE SITE AND BECOME FAMILIAR WITH THE EXISTING CONDITIONS AND REQUIREMENTS OF THE PROJECT AND SHALL NOTIFY THE ARCHITECT OF ANY ERRORS AND OMISSIONS SUBSEQUENTLY DISCOVERED IN THE CONTRACT DOCUMENTS.
2. THE CONTRACT DOCUMENTS ARE COMPRISED OF THE DRAWINGS AND THE PROJECT MANUAL IN THEIR ENTIRETY. THE INFORMATION IN THESE DOCUMENTS IS DEPENDENT UPON AND COMPLEMENTARY OF EACH OTHER.
3. SEPARATION OF THE CONTRACT DOCUMENTS SHALL NOT BE PERMITTED. IF THE CONTRACTOR CHOOSES TO SEPARATE THE DOCUMENTS, THEY DO SO AT THEIR OWN RISK AND EXPENSE.
4. ADDITIONALLY, SEE GENERAL INFORMATION ON "A0" SHEETS.
5. THE CLIENT ACKNOWLEDGES THE CONSULTANTS (ARCHITECT) DRAWINGS AND SPECIFICATION INCLUDING ALL DOCUMENTS ON ELECTRONIC MEDIA AS INSTRUMENTS OF THE CONSULTANTS (ARCHITECT) PROFESSIONAL SERVICE. THE CLIENT SHALL NOT REUSE OR MAKE OR PERMIT TO BE MADE ANY MODIFICATION TO THE DRAWINGS AND SPECIFICATIONS WITHOUT THE PRIOR WRITTEN AUTHORIZATION OF THE CONSULTANT (ARCHITECT). THE CLIENT AGREES TO WAIVE ANY CLAIM AGAINST THE CONSULTANT (ARCHITECT) ARISING FROM ANY UNAUTHORIZED TRANSFER, REUSE OR MODIFICATION OF THE DRAWINGS AND SPECIFICATIONS.
6. ARCHITECT CANNOT WARRANT THE ACCURACY OF DATA CONTAINED HEREIN. ANY USE OR REUSE OF ORIGINAL OR ALTERED CADD DESIGN MATERIALS BY THE USER OR OTHER PARTIES WITHOUT THE REVIEW AND WRITTEN APPROVAL OF THE ARCHITECT SHALL BE AT THE SOLE RISK OF THE USER. FURTHERMORE, USER AGREES TO DEFEND, INDEMNIFY, AND HOLD ARCHITECT HARMLESS FROM ALL CLAIMS, SUITS, DAMAGES, LOSSES, EXPENSES, AND ATTORNEY'S FEES ARISING OUT OF THE MODIFICATION OR REUSE OF THESE MATERIALS.
7. THESE DRAWINGS AS PART OF THE CONTRACT DOCUMENTS ARE DIAGNOSTIC AND ARE NOT INTENDED TO DEFINE EXACT QUANTITIES, LOCATIONS OR COORDINATE REQUIREMENTS. THE DRAWINGS SHALL NOT BE SCALED. EXACT STATE AND LOCAL CODE REQUIREMENTS AND OTHER APPLICABLE CODE REQUIREMENTS SHALL BE VERIFIED BY AND ARE THE SOLE RESPONSIBILITY OF THIS CONTRACTOR. ANY INFORMATION WHICH DIRECTLY CONFLICTS WITH ANY OF THESE CODES OR ANY DISCREPANCIES FOUND IN THE CONTRACT DOCUMENTS SHALL BE BROUGHT TO THE ATTENTION OF THE PROJECT ARCHITECT.

80% SET

PROJECT DATE: 11/29/17
PROJECT #: 16157


#	Description	Date
---	-------------	------

EXTERIOR ELEVATIONS

AE202




architecture + interior design + engineering
1398 goodale boulevard, columbus ohio 43212
phone 614-221-1110 fax 614-221-0831
www.berardipartners.com

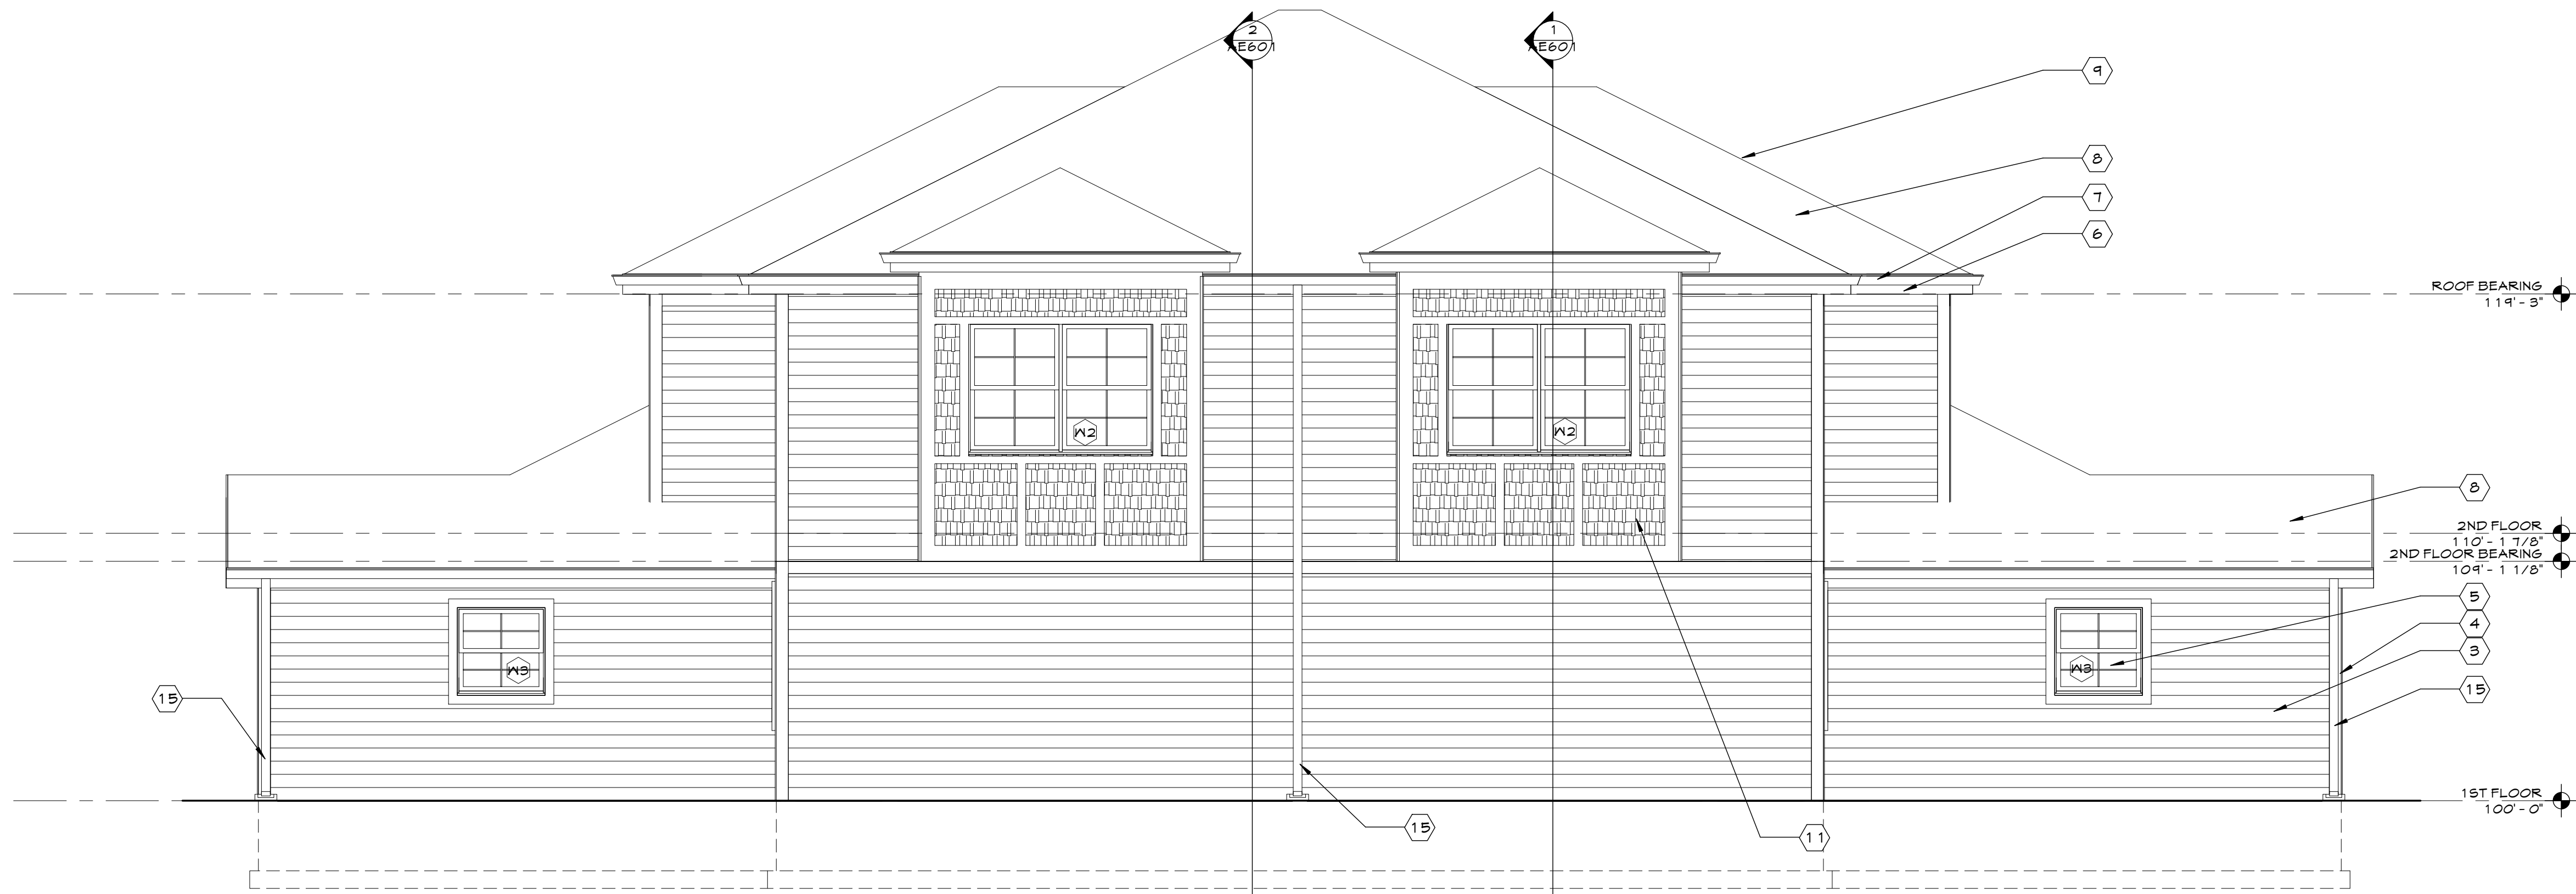

SOUTH ELEVATION


1/4" = 1'-0"

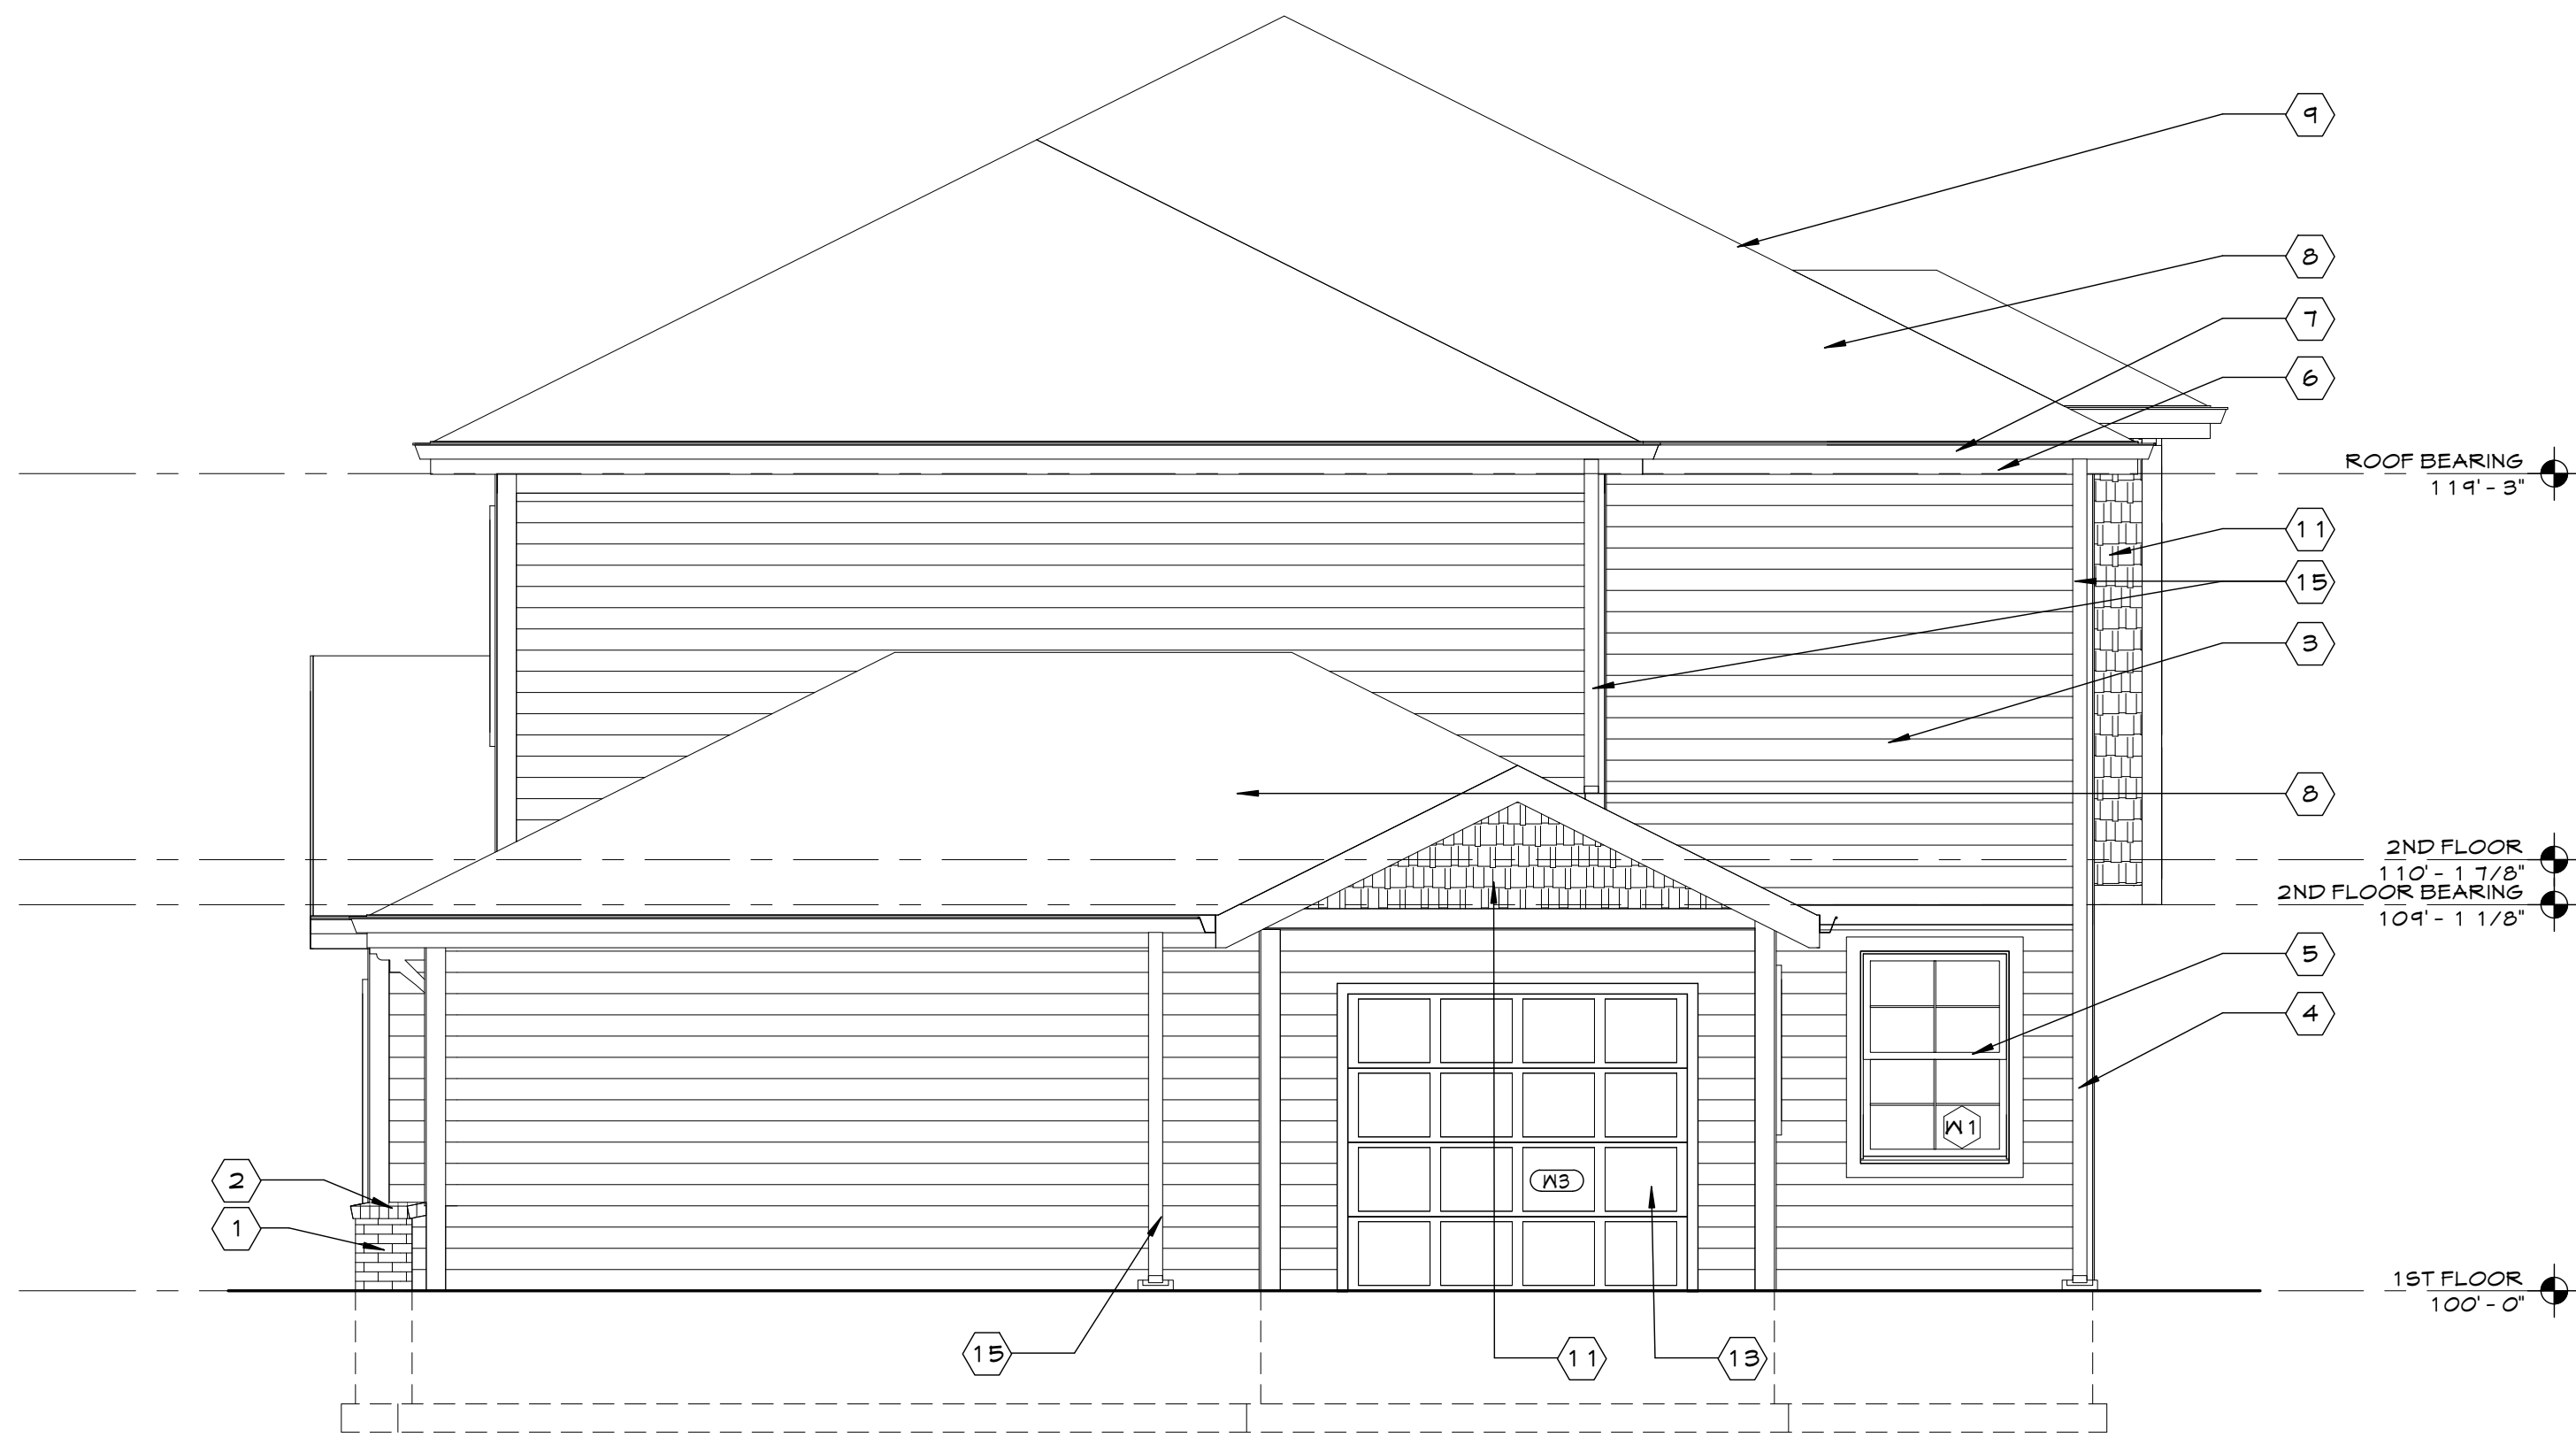

WEST ELEVATION

1/4" = 1'-0"

#	Description
1	BRICK VENEER
2	BRICK ROWLOCK WATERTABLE/SILL
3	FIBER-CEMENT SIDING
4	FIBER-CEMENT CORNER BOARDS
5	VINYL SINGLE HUNG WINDOWS AND TRIM
6	ALUMINUM WRAPPED FASCIA
7	ALUMINUM GUTTERS AND DOWNSPOUTS
8	DIMENSIONAL ASPHALT SHINGLES
9	HIP / RIDGE VENT, REFER TO DETAIL A/A101
10	BRACKETS - URETHANE MILLWORK - FYPON BKT36
11	VINYL "SLATE SHINGLE" SIDING
12	INSULATED METAL GLAD EXTERIOR DOOR WITH ACCESSIBLE THRESHOLDS
13	OVERHEAD GARAGE DOOR WITH VISION PANELS
14	DECORATIVE VINYL LOUVER - FYPON RLY30
15	PREFINISHED ALUMINUM DOWNSPOUT

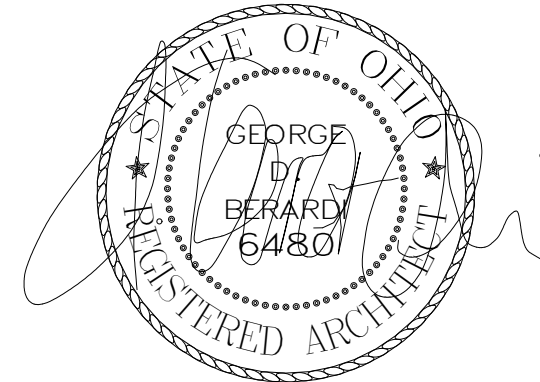

GEORGE D. BERARDI
LICENSE # 64801
EXPIRES: 12.31.2017

Blacklick Crossing

Community Building- 'F'
Reynoldsburg, OH

© 2016 BY:
BERARDI +
PARTNERS, INC.
ARCHITECTS AND
ENGINEERS
ALL RIGHTS
RESERVED

THE ARRANGEMENTS DEPICTED HEREIN ARE THE SOLE PROPERTY OF BERARDI + PARTNERS, INC. ARCHITECTS AND ENGINEERS, AND MAY NOT BE REPRODUCED WITHOUT ITS WRITTEN PERMISSION

NOTE:

1. ALL BIDDERS SHALL VISIT THE SITE AND BECOME FAMILIAR WITH THE EXISTING CONDITIONS AND REQUIREMENTS OF THE PROJECT AND SHALL NOTIFY THE ARCHITECT OF ANY ERRORS AND OMISSIONS SUBSEQUENTLY DISCOVERED IN THE CONTRACT DOCUMENTS.
2. THE CONTRACT DOCUMENTS ARE COMPRISED OF THE DRAWINGS AND THE PROJECT MANUAL IN THEIR ENTIRETY. THE INFORMATION IN THESE DOCUMENTS IS DEPENDENT UPON AND COMPLEMENTARY OF EACH OTHER.
3. SEPARATION OF THE CONTRACT DOCUMENTS SHALL NOT BE PERMITTED. IF THE CONTRACTOR CHOOSES TO SEPARATE THE DOCUMENTS, THEY DO SO AT THEIR OWN RISK AND EXPENSE.
4. ADDITIONALLY, SEE GENERAL INFORMATION ON "A0" SHEETS.
5. THE CLIENT ACKNOWLEDGES THE CONSULTANTS (ARCHITECT) DRAWINGS AND SPECIFICATION INCLUDING ALL DOCUMENTS ON ELECTRONIC MEDIA AS INSTRUMENTS OF THE CONSULTANTS (ARCHITECT) PROFESSIONAL SERVICE. THE CLIENT SHALL NOT REUSE OR MAKE OR PERMIT TO BE MADE ANY MODIFICATION TO THE DRAWINGS AND SPECIFICATIONS WITHOUT THE PRIOR WRITTEN AUTHORIZATION OF THE CONSULTANT (ARCHITECT). THE CLIENT AGREES TO WAIVE ANY CLAIM AGAINST THE CONSULTANT (ARCHITECT) ARISING FROM ANY UNAUTHORIZED TRANSFER, REUSE OR MODIFICATION OF THE DRAWINGS AND SPECIFICATIONS.
6. THE CLIENT CANNOT WARRANT THE ACCURACY OF DATA CONTAINED HEREIN. ANY USE OR REUSE OF ORIGINAL OR ALTERED CAD/DRAWING MATERIALS BY THE USER OR OTHER PARTIES WITHOUT THE REVIEW AND WRITTEN APPROVAL OF THE ARCHITECT SHALL BE AT THE SOLE RISK OF THE USER. FURTHERMORE, USER AGREES TO DEFEND, INDEMNIFY, AND HOLD ARCHITECT HARMLESS FROM ALL CLAIMS, INJURIES, DAMAGES, LOSSES, EXPENSES AND ATTORNEY'S FEES ARISING OUT OF THE MODIFICATION OR REUSE OF THESE MATERIALS.
7. THESE DRAWINGS AS PART OF THE CONTRACT DOCUMENTS ARE DIAGNOSTIC AND ARE NOT INTENDED TO DEFINE EXACT QUANTITIES, LOCATIONS OR MODIFIED REQUIREMENTS. THE DRAWINGS SHALL NOT BE SCALED. EXACT STATE AND LOCAL CODE REQUIREMENTS AND OTHER APPLICABLE CODE REQUIREMENTS SHALL BE VERIFIED BY AND ARE THE SOLE RESPONSIBILITY OF THIS CONTRACTOR OR ANY INFORMATION WHICH DIRECTLY CONFLICTS WITH ANY OF THESE CODES OR ANY DISCREPANCIES FOUND IN THE CONTRACT DOCUMENTS SHALL BE BROUGHT TO THE ATTENTION OF THE PROJECT ARCHITECT.

80% SET

PROJECT DATE: 11/29/17
PROJECT #: 16157


Description	Date
-------------	------

EXTERIOR ELEVATIONS

AF201




architecture + interior design + engineering
1398 goodale boulevard, columbus ohio 43212
phone 614-221-1110 fax 614-221-0831
www.berardipartners.com

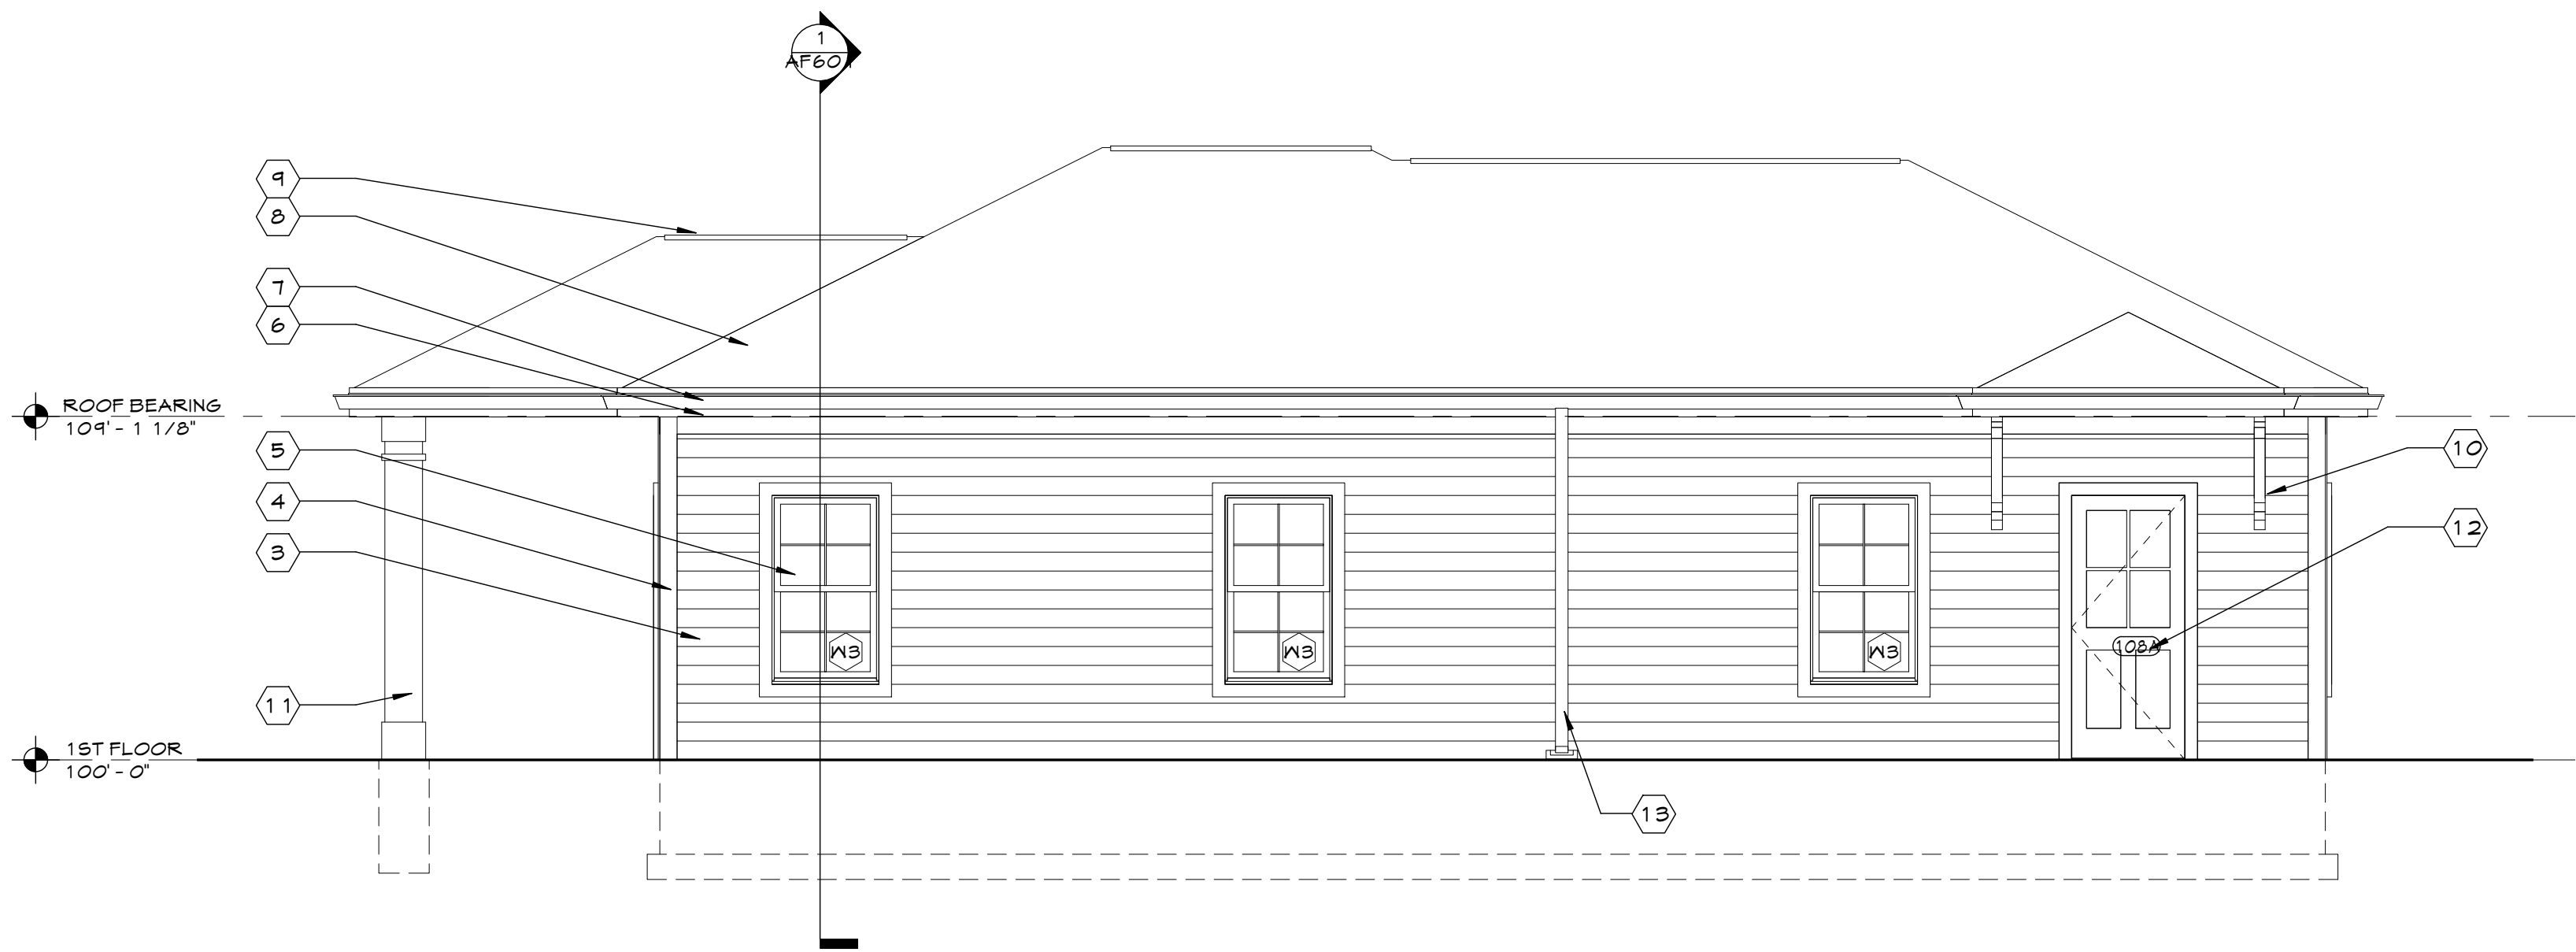

NORTH ELEVATION

1/4" = 1'-0"

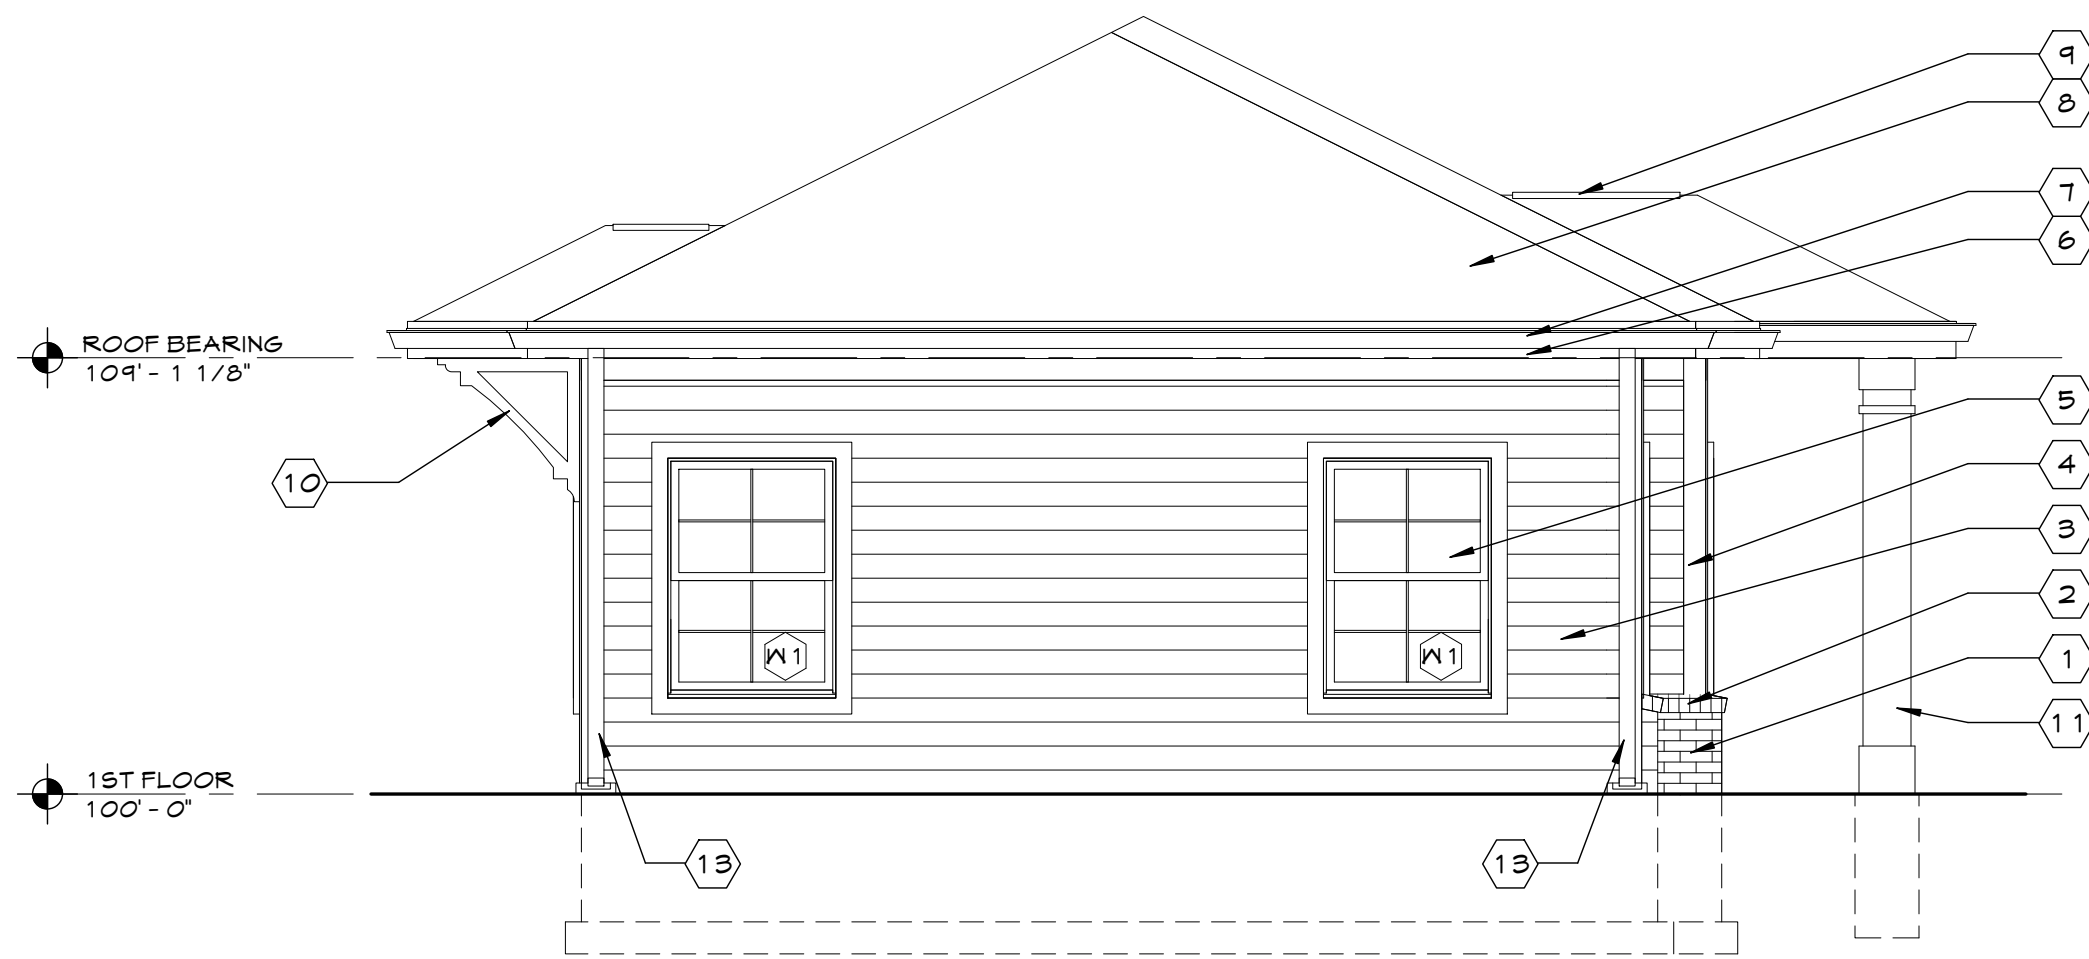

EAST ELEVATION

1/4" = 1'-0"



SOUTH ELEVATION

1/4" = 1'-0"



WEST ELEVATION

1/4" = 1'-0"

(X) CODED NOTES - EXT. ELEV.

- 1 BRICK VENEER
- 2 BRICK ROWLOCK WATERTABLE/SILL
- 3 FIBER-CEMENT CLAPBOARD SIDING
- 4 FIBER-CEMENT CORNER BOARDS
- 5 VINYL SINGLE HUNG WINDOWS AND TRIM
- 6 ALUMINUM WRAPPED FASCIA
- 7 ALUMINUM GUTTERS AND DOWNSPOUTS
- 8 DIMENSIONAL ASPHALT SHINGLES
- 9 HIP / RIDGE VENT. REFER TO DETAIL A/A101
- 10 BRACKETS - URETHANE MILLWORK - FYPON BKT36X36
- 11 COLUMN WRAP
- 12 INSULATED METAL CLAD EXTERIOR DOOR
- 13 PREFINISHED ALUMINUM DOWNSPOUT



Blacklick Crossing

©2017 BY: BERARDI + PARTNERS INC. ARCHITECTS AND ENGINEERS ALL RIGHTS RESERVED

THE ARRANGEMENTS SHOWN HEREIN ARE THE SOLE PROPERTY OF BERARDI + PARTNERS INC. ARCHITECTS AND ENGINEERS AND MAY NOT BE REPRODUCED WITHOUT ITS WRITTEN PERMISSION

NOTE: 1. ALL ORDERS SHALL VISIT THE SITE AND BECOME FAMILIAR WITH THE SITE'S CONDITIONS AND REQUIREMENTS OF THE PROJECT AND SHALL NOTIFY THE ARCHITECT OF ANY ERRORS AND OMISSIONS IMMEDIATELY. PRECISELY IN THE CONTRACT DOCUMENTS.

2. THE CONTRACT DOCUMENTS ARE COMPOSED OF THE DRAWINGS AND THE PROJECT MANUAL. THE INFORMATION IN THESE DOCUMENTS IS DEPENDENT UPON AND COMPLEMENTARY OF EACH OTHER. SEPARATION OF THE CONTRACT DOCUMENTS SHALL NOT BE PERMITTED. THE CONTRACTOR AGREES TO SEPARATE THE DOCUMENTS, THE DESIGN, THEIR CORRECTIONS AND DISCUSS.

3. ADDITIONALLY, SEE GENERAL INFORMATION OR NOT 8-SHEETS.

4. THE CLIENT ACKNOWLEDGES THE CONSULTANT'S (ARCHITECT) DRAWINGS AND SPECIFICATIONS HOLDING ALL DOCUMENTS ON ELECTRONIC MEDIA AS INSTRUMENTS OF THE CONSULTANT (ARCHITECT) PROFESSIONAL SERVICE. THE CLIENT SHALL NOT REUSE OR PERMIT TO BE REUSED ANY INFORMATION TO THE DRAWINGS AND SPECIFICATIONS WITHOUT THE WRITTEN AUTHORIZATION OF THE CONSULTANT (ARCHITECT). THE CLIENT AGREES TO WAIVE ANY CLAIM AGAINST THE CONSULTANT (ARCHITECT) ARISING FROM ANY "UNAUTHORIZED" REUSE OR MODIFICATION OF THE DRAWINGS AND SPECIFICATIONS.

5. ARCHITECT CANNOT WARRANT THE ACCURACY OF DATA CONTAINED HEREIN. ANY USE OR REUSE OF ORIGINAL OR ALTERED DATA DESIGN MATERIALS BY THE USER OR OTHER PARTIES WITHOUT THE REVIEW AND WRITTEN APPROVAL OF THE ARCHITECT SHALL BE AT THE USER'S RISK. THE USER, FURTHERMORE, USER AGREES TO DEFEND, INDEMNIFY, AND HOLD ARCHITECT HARMLESS FROM ALL CLAIMS, DAMAGES, LOSSES, EXPENSES, AND ATTORNEY'S FEES ARISING OUT OF THE MODIFICATION OR REUSE OF THESE MATERIALS.

6. THESE DRAWINGS ARE PART OF THE CONTRACT DOCUMENTS AND ARE NOT TO BE USED FOR ANY OTHER PURPOSES. ANY REUSE OR MODIFICATION OF THESE DRAWINGS WITHOUT THE WRITTEN APPROVAL OF THE ARCHITECT SHALL BE AT THE USER'S RISK. THE USER, FURTHERMORE, USER AGREES TO DEFEND, INDEMNIFY, AND HOLD ARCHITECT HARMLESS FROM ALL CLAIMS, DAMAGES, LOSSES, EXPENSES, AND ATTORNEY'S FEES ARISING OUT OF THE MODIFICATION OR REUSE OF THESE MATERIALS.

SITE PLAN SUBMITTAL


DATE: 11/02/2017
PROJECT #: 16157

Description	Date
-------------	------

ARCHITECTURAL SITE PLAN

AS101
berardi


architecture + interior design + engineering
1398 greenville boulevard, columbus, ohio 43260
phone 614.464.1111

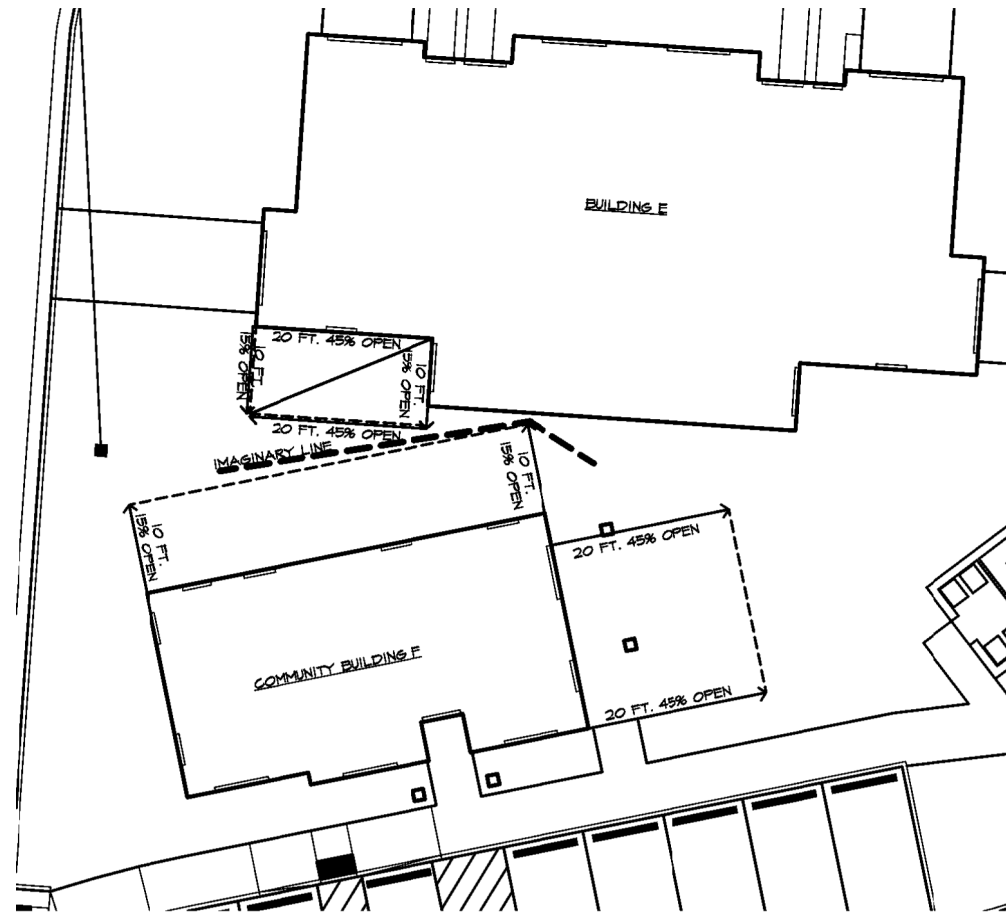

B exterior wall opening diagram
AS101 1"=10'-0"

code summary


THIS IS AN R-3 USE WITH TYPE 5B CONSTRUCTION. TOWNHOUSE DWELLING UNITS ARE SEPARATED VERTICALLY WITH 1 HOUR RATED WALL ASSEMBLY. GARDEN STYLE DWELLING UNITS (FLATS) ARE SEPARATED WITH A 2 HOUR RATED FLOOR ASSEMBLY. THERE ARE NO CORRIDORS AND NO COMMON STAIRS.

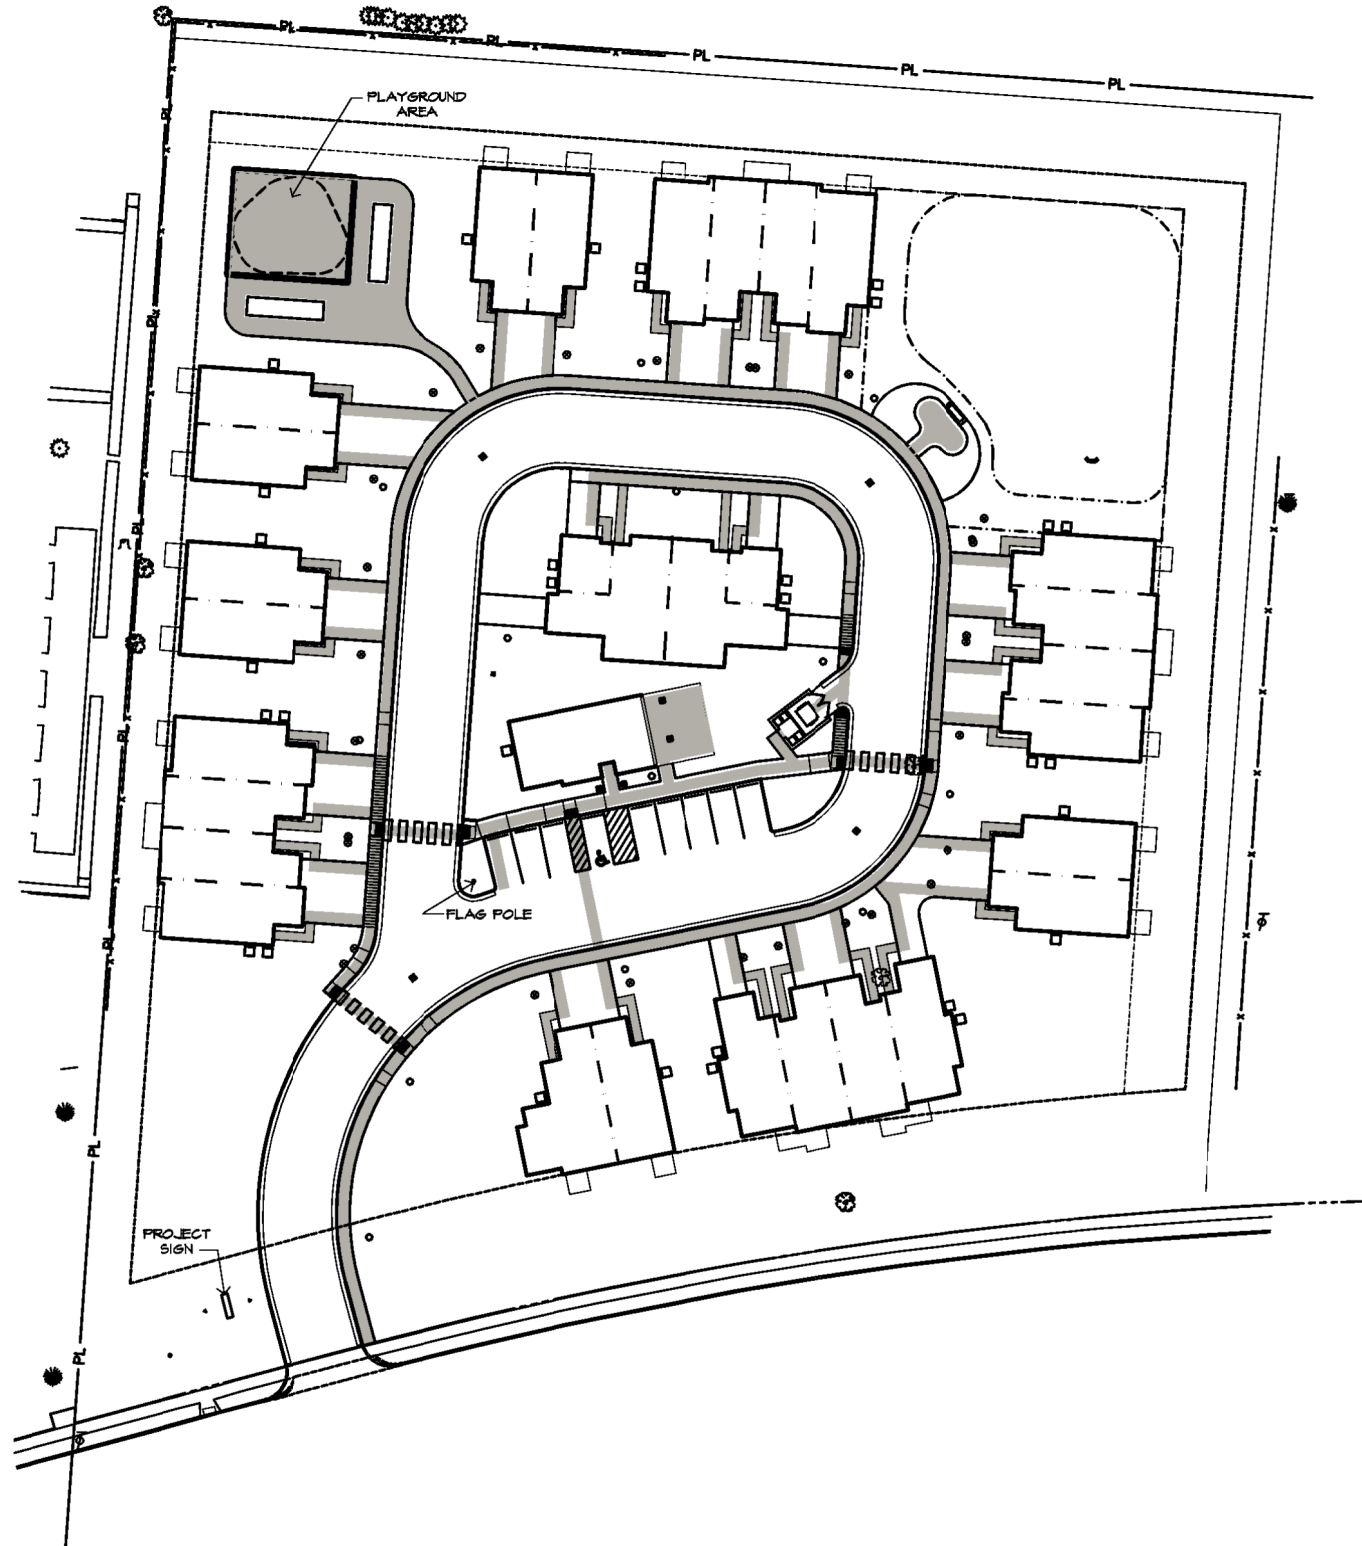

A life safety and accessible route plan
AS101 1"=30'-0"

- 1 HOUR RATED FIRE BARRIER
- ACCESSIBLE ROUTE
- SITE LIGHTING
- CONCRETE PAD FOR A/C UNIT



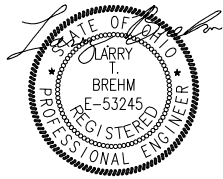

November 6, 2017

Blacklick Crossing

#2011 BY:
BERARDI + PARTNERS, INC.
ARCHITECTS AND ENGINEERS
ALL RIGHTS RESERVED

THE INFORMATION IS PROVIDED HEREIN AS THE SOLE PROPERTY OF
BERARDI + PARTNERS, INC. ARCHITECTS AND ENGINEERS,
AND MAY NOT BE REPRODUCED WITHOUT ITS WRITTEN PERMISSION.

NOTE:
1. ALL BIDDERS SHALL VISIT THE SITE AND BECOME FAMILIAR WITH
THE EXISTING CONDITIONS AND REQUIREMENTS OF THE PROJECT
AND SHALL NOTIFY THE ARCHITECT OF ANY ERRORS AND OMISSIONS
SUBSEQUENTLY DISCOVERED IN THE CONTRACT DOCUMENTS.

2. THE CONTRACT DOCUMENTS ARE COMPRISED OF THE DRAWINGS AND
SPECIFICATIONS. THE INFORMATION IN THESE DOCUMENTS IS
DEPENDENT UPON AND COMPLEMENTARY OF EACH OTHER. SEPARATION OF THE CONTRACT DOCUMENTS SHALL
NOT BE PERMITTED. IF THE CONTRACTOR CHOOSES TO SEPARATE
THE DOCUMENTS, THEY DO SO AT THEIR OWN RISK AND EXPENSE.

3. ADDITIONALLY, SEE GENERAL INFORMATION ON A01 SHEETS.

4. THE CLIENT ACKNOWLEDGES THE CONSULTANTS' ARCHITECTURAL
DRAWINGS AND SPECIFICATIONS INCLUDING ALL DOCUMENTS ON
ELECTRONIC MEDIA AS INSTRUMENTS OF THE CONSULTANTS' PROFESSIONAL SERVICE.
THE CLIENT SHALL NOT REUSE OR MAKE OR PERMIT TO BE MADE ANY
MODIFICATION TO THE DRAWINGS AND SPECIFICATIONS WITHOUT THE PRIOR WRITTEN AUTHORIZATION
OF THE CONSULTANT (ARCHITECT). THE CLIENT AGREES TO WAIVE ANY
CLAIM AGAINST THE CONSULTANT (ARCHITECT) ARISING FROM ANY
UNAUTHORIZED TRANSFER, REUSE OR MODIFICATION OF THE
DRAWINGS AND SPECIFICATIONS.

5. ARCHITECT CANNOT WARRANT THE ACCURACY OF DATA
CONTAINED HEREIN. ANY USE OR REUSE OF ORIGINAL OR
ALTERED CAD DRAWING MATERIALS BY THE USER OR OTHER PARTIES
WITHOUT THE REVIEW AND WRITTEN APPROVAL OF THE ARCHITECT
SHALL BE AT THE SOLE RISK OF THE USER. FURTHERMORE, USER
AGREES TO DEFEND, INDEMNIFY AND HOLD ARCHITECT HARMLESS
FROM ALL CLAIMS, DAMAGES, LOSSES, EXPENSES AND ATTORNEY'S
FEES ARISING OUT OF THE MODIFICATION OR REUSE OF THESE
MATERIALS.

6. THESE DRAWINGS AS PART OF THE CONTRACT DOCUMENTS ARE
DIAGRAMMATIC AND ARE NOT INTENDED TO DEFINE EXACT
LOCATIONS OR COORDINATES. REQUIREMENTS IN THE DRAWINGS SHALL
RESEMBLE EXACT STATE AND LOCAL CODE REQUIREMENTS AND OTHER
APPLICABLE CODE REQUIREMENTS SHALL BE THE RESPONSIBILITY OF
THE CONTRACTOR. ANY INFORMATION HEREIN DOES NOT CONSTITUTE
ANY FORM OF INSURANCE OR ANY OTHER FINANCIAL PRODUCT. THE
DRAWINGS OR ANY DISCREPANCIES FOUND IN THE CONTRACT DOCUMENTS
SHALL BE BROUGHT TO THE ATTENTION OF THE PROJECT ARCHITECT.

SITE PLAN
SUBMITTAL

DATE: 11/06/2017
PROJECT #: 16157

Description	Date
-------------	------

General Notes

- A. All pole light fixtures to be mounted 16'.
- B. See EF501 for light schedule.

Coded Notes

- 1. Transformer, coordinate with utility for exact location, see E301 for more information.
- 2. Site lighting control site lighting with photocell on community building.
- 3. Provide telecom pedestals, for telephone and cable services.
- 4. Provide 4" schedule 40 PVC conduit for sleeve under pavement.
- 5. Future Emergency call repeater, install a duplex receptacle in one garage per building, fed from tenant service.
- 6. Provide one duplex receptacle in attic for future radon fan, connect to same circuit as Future Emergency call repeater circuit.



SITE PLAN

E001



architecture + interior design + engineering
1398 goodale boulevard, columbus ohio 43212
phone 614-221-1110 fax 614-221-0831
www.berardipartners.com

11/06/17

Development Department

Eric Snowden

7232 E. Main Street

Reynoldsburg OHIO 43068

614-322-6829 Phone

ORDINANCE REQUEST

DATE: **December 7, 2017**

TO: **Service Committee**

RE: **ORDINANCE TO AMEND THE CODE OF ORDINANCES OF THE CITY OF REYNOLDSBURG, OHIO: Amending Section 1155.01 Fees, Section 1155.02 Planning Administrator to Enforce, Chapter 1155.03 Injunction as Remedy, Section 1155.04 Expiration of Certificates and Permits, Section 1155.05 Administrative Procedures; Development Handbook; Section 1155.06 Appeal of Administrative Procedures, and Section 1155.99 Penalty, Repealing the Existing Table 1155 and Enacting a New Table 1155, of Chapter 1155 Administration, Enforcement; Penalty of the Zoning Code.**

Approval:

Completed Brad McCloud	Completed Jed Hood	Richard Harris
---------------------------	-----------------------	----------------

Please see attached document for proposed revisions.

Please see attached document for proposed revisions.

1155.01 FEES.

Fees shall be paid for applications, permits, certificates, reviews, public notice, and other costs as described in this Zoning Code or the Subdivision Regulations, and as listed in the table identified as "Table 1155: Planning & Zoning Code Fees".

1155.02 PLANNING & ZONING ADMINISTRATOR TO ENFORCE CODE.

It shall be the duty of the Planning & Zoning Administrator to enforce the provisions of this Zoning Code and the Subdivision Regulations.

1155.03 INJUNCTION AS A REMEDY.

In the event of a violation of any provision of this Zoning Code, or imminent threat thereof, the City, or the owner of any contiguous or neighboring property who would be especially damaged by such violation, in addition to any other remedies provided by law, may institute a suit for injunction to prevent or terminate such violation. The City may file for a judgement for damages if the violation is deemed to have caused damages to the City.

1155.04 EXPIRATION OF CERTIFICATES AND PERMITS.

(a) Unless otherwise stated by this Code, all zoning certificates, permits or other approvals granted by the Planning & Zoning Administrator, Planning Commission, ~~Design Review Board~~ or Board of Zoning and Building Appeals, shall be valid for a period of one (1) year from date of approval by the Board or date of issue by the Planning & Zoning Administrator.

(b) Within that period, that applicant must complete the following for the proposed improvement:

- (1) If required, submit a subsequent zoning application;
- (2) If required, secure a building permit; and
- (3) If no other permits are required, construct the proposed improvement.

(c) Once a building permit is secured, a zoning certificate, permit or other approval shall be considered to expire when that building permit expires.

(d) Any application that is incomplete or otherwise unissued by the Planning & Zoning Administration shall expire one (1) year from the date of application.

(e) One (1) additional period of six (6) months may be granted by the Planning & Zoning Administrator upon finding that unique circumstances warrant the additional time and that the conditions upon which approval was granted have not changed.

1155.05 ADMINISTRATIVE PROCEDURES; DEVELOPMENT HANDBOOK.

The Planning & Zoning Administrator, in consultation with the Director of Public Service, City Engineer, Planning Commission, Board of Zoning and Building Appeals, Building Official or any additional City staff shall publish application procedures and additional requirements in a document to be known as the Development Handbook, which shall be incorporated here by

reference. The Planning & Zoning Administrator shall make the most current version of this document available to the public in a manner that is easily accessible.

1155.06 APPEAL OF ADMINISTRATIVE ACTIONS.

Any person directly affected by a decision of the Planning & Zoning Administrator or a notice or order issued under this Zoning Code shall have the right to appeal to the Board of Zoning and Building Appeals, provided that a written application for appeal is filed within fourteen (14) days after the day the decision, notice or order was served. An application for appeal shall be based on a claim that the true intent of this code or the rules legally adopted thereunder have been incorrectly interpreted or the provisions of this code do not fully apply. The Board may adopt such rules and procedures as are required to administer the appeal process that are consistent with the provisions of Chapter 1139.

1155.99 PENALTY.

Any person, firm or corporation who violates any regulation, provision or amendment of this Zoning Code, or fails to obey any lawful order of the ~~Zoning Officer~~ Planning & Zoning Administrator issued in pursuance thereof, shall be fined not more than two hundred fifty dollars (\$250.00). A separate offense shall be deemed committed for each and every day during or upon which such illegal location, erection, construction, reconstruction, enlargement, change, maintenance or use occurs or continues.

Table 1155		
PLANNING & ZONING CODE FEES		
ITEM	CODE REFERENCE	FEE REQUIRED
Subdivision:		
Preliminary Plat	Chapter 1115	\$750.00 plus \$50 per lot
Final Plat	Chapter 1119	\$750.00 plus \$50 per lot
Subdivision w/o Plat (Lot Split)	Section 1111.03	\$150.00 Residential \$250.00 Other
Plat Modification/Vacation	Section 1119.08	\$500.00
District Change:		
Residential District Change	Chapter 1151	\$750.00 plus \$50 per lot
Other District Change		\$1,000.00
Amendment of Development Plan or Text	Section 1151.06	\$500.00
Traffic Access Study		\$1,000.00
Traffic Impact Study		\$4,000.00
Variance	Chapter 1147	\$100.00 Residential \$450.00 Other
Special Exception Use Permit	Chapter 1145	\$350.00
Zoning Certificate:	Chapter 1143	
Residential		\$50.00
Other		\$80.00
Fence Permit	Section 1171.06	\$35.00
Home Occupation Permit	Chapter 1187	\$75.00
Zoning Sign Permit:	Chapter 1181	
New Sign		\$75.00
Face Replacement in Existing Sign		\$35.00
Temporary Zoning Certificate:		
Temporary Special Land Use Permit	Section 1171.07	\$50.00
Temporary Sign or Banner	Chapter 1181	\$35.00
Temporary Portable Storage Unit	Section 1171.06	\$20.00 Residential \$80.00 Other
Certificate of Appropriateness:	Chapter 1103	
Major Site Plan		\$400.00
Exterior Modification/Minor Site Plan		\$200.00
Comprehensive Sign Plan	Chapter 1181	\$150.00
Signage	Chapter 1181	\$75.00
Historic District		\$50.00
Site Plan Review:	Section 1143.03	
Major Site Plan		\$500.00
Traffic Access Study		\$1,000.00
Traffic Impact Study		\$4,000.00
Minor Site Plan		\$250.00
Residential Site Plan		\$50.00

Plot-Grade-Utility Plan Review	Section 1143.04	\$1,500 Minimum or as determined
		by this fee schedule or the
		City Engineer
Stormwater Management Report		\$500 area < 5 acres \$2,250 area > 5 acres
Utility Studies		as determined by the City Engineer
Residential Development		\$325.00/sheet
Commercial Development		\$325.00/sheet
GIS		\$187.50/sheet
Plan Changes		\$225.00/sheet
Flood Plain Permit		\$750 Residential \$1,500 Other
Additional Meetings		\$250/meeting
Miscellaneous		
Requests for Additional Public Meetings		\$250/meeting
Zoning Verification Letter		\$50.00
Zoning map fee		\$5.00

Development Department**Eric Snowden****7232 E. Main Street****Reynoldsburg OHIO 43068****614-322-6829 Phone****ORDINANCE REQUEST****DATE: December 7, 2017****TO: Service Committee**

RE: ORDINANCE TO AMEND THE CODE OF ORDINANCES OF THE CITY OF REYNOLDSBURG, OHIO: Enacting a new Section 1111.99 Penalty of Chapter 1111 General Provisions; Amending Section 1119.04 Transfer of Lots By Subdivider of Chapter 1119 Final Plat; Amending Section 1123.02 Inspection During Installation of Chapter 1123 Required Improvements; and Amending Section 1127.03 Sanitary Sewers in Chapter 1127 Standards of the Subdivision Regulations.

Approval:

Completed Brad McCloud	Completed Jed Hood	Richard Harris
---------------------------	-----------------------	----------------

See attached document for proposed revision.

1111.99 PENALTY.

Any person, firm or corporation who violates any regulation, provision or amendment of these Subdivision Regulations or fails to obey any lawful order of the Planning & Zoning Administrator, City Engineer, or Director of Public Service issued in pursuance thereof, shall be fined not more than two hundred fifty dollars (\$250.00). A separate offense shall be deemed committed for each and every day the violation occurs or continues.

1119.04 TRANSFER OF LOTS BY SUBDIVIDER.

(a) The subdivider shall not transfer any lot, parcel or tract of a proposed subdivision, until approval is received of the final plat.

(b) The subdivider shall not proceed with any construction work on any lot until approval is received of the final plat and compliance is made with all other provisions of the Subdivision Regulations, unless it is for the exact purpose of building model units. The subdivider may be granted a building permit for not more than two units, in the case of single family detached housing and not more than one building of eight units or less, in the case of townhouse for sale or condominium housing, providing the following conditions have been met:

(1) Proof of ownership of that portion of subdivision to be used for models;

(2) The proposed models have legal frontage on an existing public ~~roadway~~street, water and sanitary sewer;

(3) Insurances have been granted to the City in the form of bond, escrow funds, letters of credit or other assurances the City deems necessary to insure installation of improvements;

~~—(4) Occupancy permit shall not be issued until Section 1123.12 has been complied with.~~

1123.02 INSPECTION DURING INSTALLATION.

~~—(a)—~~The construction of all improvements shall be inspected by the City Engineer at the time of installation. Under no circumstances are such installations to be made without an inspector on the job. The City Engineer shall be notified three days before any construction work is begun.

~~—(b)—~~If any violation of, or noncompliance with, any of the provisions of this chapter occurs, the City shall withhold the issuance of the occupancy permit until the violation or noncompliance is corrected.

1127.03 SANITARY SEWERS.

(b) Sanitary sewer plans must bear the approval of ~~the Director of Public Service and the City Engineer, Director of Public Service, and the Superintendent of Water/Wastewater.~~ the Director of Public Service and the City Engineer, Director of Public Service, and the Superintendent of Water/Wastewater. Places shall be provided for their signatures.

Development Department

Eric Snowden

7232 E. Main Street

Reynoldsburg OHIO 43068

614-322-6829 Phone

ORDINANCE REQUEST

DATE: **December 7, 2017**

TO: **Service Committee**

RE: **Ordinance to Amend the Code of Ordinances of the City of Reynoldsburg, Ohio: Amending Section 1131.02 Definitions of Chapter 1131 Definitions, Section 1171.04 General Regulations for Lots and Yards of Chapter 1171 General Regulations, Section 1175.03 Lot, Yard, and Height Requirements for Dwellings of Chapter 1175 District Regulations, and Section 1175.05 Lot, Yard, and Height Requirements for Buildings Other Than Dwellings of Chapter 1175 District Regulations.**

Approval:

Completed Brad McCloud	Completed Jed Hood	Richard Harris
---------------------------	-----------------------	----------------

Please see attached document for proposed code revisions.

1131.02 DEFINITIONS.

Yards, Terms relating to:

(h) Yard, Side. A yard extending from the rear line of the required front yard to the rear lot line, or in the absence of any clearly defined rear lot ~~line~~line, to the point on the lot farthest from the intersection of the lot line involved with the public street. In the case of through lots, side yards shall extend from the rear lines of front yards required. In the case of corner lots, yards remaining after ~~full and half depth front~~ and rear yards have been established shall be considered side yards. Width of a required side yard shall be measured in such a manner that the yard established is a strip of the minimum width required by district regulations with its inner edge parallel with the side lot line.

1171.04 GENERAL REGULATIONS FOR LOTS AND YARDS .

(i) Accessible Ramps. A ramp or similar structure designed to provide an ADA accessible or barrier free route to the front entrance of a building may be permitted in a required front yard, provided that the floor of the ramp does not exceed five feet (5FT) from the finished grade at its highest point, no railing or other part of the ramp exceeds eight feet (8FT) from the finish grade, and that the area of the entire ramp shall not exceed one hundred fifty (150SF). The Planning Administrator may approve a zoning certificate for a ramp that exceeds these requirements, upon determination that the characteristics of the existing building entrance requires a ramp with additional height or area in order to create an accessible path. Such ramp or similar structure shall have the least encroachment into a required front yard necessary to meet the minimum State or Federal design requirements for that specific facility.

1175.03 LOT, YARD, AND HEIGHT REQUIREMENTS FOR DWELLINGS.

(a) The table identified as "Table 1175.03: Lot, Yard, and Height Requirements for Dwellings" establishes the requirements for lot area, lot width, rear yard, side yards, lot coverage, and heights for each zoning district that shall apply to all dwellings and uses and structures accessory to dwellings, in the respective districts, subject to conformance with all requirements of this ordinance. Front yard requirements are specified in Section 1175.06. Such requirements shall be considered to be the minimum standard and shall be subject to all other requirements of the Zoning Code.

(b) In any residential district, a single or two family dwelling existing on the effective date of Ordinance 37-69 (passed May 12, 1969) and having a side yard setback that does not comply with the provisions of this section, may be extended along such existing side yard setback. This shall not be considered an enlargement or alteration of a non-conforming structure governed by Section 1159.07 of the Zoning Code and all other setback requirements of Table 1175.03 shall apply.

1175.05 LOT, YARD, AND HEIGHT REQUIREMENTS FOR BUILDINGS OTHER THAN DWELLINGS.

The table identified as "Table 1175.05, Lot, Yard, and Height Requirements for Buildings ~~o~~Other Than Dwellings", establishes the lot, yard, and height requirements for each zoning district that shall apply to all buildings except dwellings and structures accessory to dwellings. Front yard requirements are specified in Section 1175.06. Such requirements shall be considered to be the minimum standard and shall be subject to all other requirements of the Zoning Code. Sign height and setback requirements are set forth in Chapter 1181.